

Showbiz Pizza Place, Inc.

SCHEDULE DRAWINGS OF

| CHEET HINBER | 6HEET TITLE | しんご ヤビ、・モロ | こくつど |
|-----------------|--|--------------|----------|
| Ü | COVER SPEET WASCHEDULE OF DRAWINGS | 3 - 25 - 5:0 | 45/R&L |
| 0-1 | PERSPECTIVE VIEW OF THEATRE, DINING "B" | 2-18-50 | 16/2 × L |
| 5-1 | VICINITY MAP & ROOF PLAN | 3-25-30 | A5/12 |
| ۸-1 | FLOOR PLAN | 9-25-80 | AG/12 |
| A-2 | ENTERIOR BLDG. ELEVATIONS & DETAILS | 3.25.20 | AG/12 |
| A - 3 | ROOM FINISH COLOR SCHEDULE & NOTES | 3-25-20 | 15/2 |
| A-1 | DOOR R WINDOW SCHEDULE, RESTROOM R MISC. DETAILS | \$ · 25- · 0 | 46/h |
| A - 5 | INTERIOR ELEVATIONS | 3 - 5 - 84 | 14/12 |
| A = F | INTERIOR ELEVATIONS OF DINING "B" & PLAYROOM | 3-25-20 | AC/12 |
| A-7 | RAILINGS, MITCHEN COUNTERS, SLOPING CEILING @ BEVERAGE COUNTER & MISC. DETAILS | 3-25.80 | 46/12 +L |
| A-8 | MID'S CRAWL, T.V. MONITOR, PLATFORM "A", TELEPHONE CABINGT & MISC. DETAILS | 3-5-60 | A5/12 |
| A = 9 | FLOOR PLAN DINING "B" & ELEVATION OF PLATFORM FOR ANIMATED CHARACTERS | 3-75-80 | 16/2 = L |
| A-10 | STORE DETAILS (IN FOYER) | 3- 75-50 | 46/R |
| Y-1 | 'ITCHEN EQUIPMENT FLOOR PLAN | 2-18-50 | 26/12 |
| V2 | FITCHEN EQUIPMENT ELECTRICAL PLAN | 2-14-8-5 | A6,/12 |
| F-3 | FITCHEN EQUIPMENT MECHANICAL PLAN | 2-12-317 | A6/12 |
| v-1 | PLUMBING & HVAC SYSTEMS | 3-25-50 | A6/rz |
| M-2 | PLUMBING & HVAC SYSTEMS | 3-25-80 | 45/2 |
| E-1 | ELECTRICAL POWER SYSTEMS | 3-14-85 | AG/12 |
| F - 2 | ILLUMINATION PLAN | 3-25 80 | A6/12 |
| £ - 3 | FITCHEN ELECTRICAL SYSTEMS | 2-27-40 | A6/12 |
| [-: | ELECTRICAL SCHEDULES & DETAILS | 3-5-80 | AG/REL |
| 10-1 | INTERIOR IDENTIFICATION & DECOP - EXTERIOR SIGNAGE | 2-18-50 | A63/17+1 |
| FM-18 | PROJECT MANUÂL - ARCHITECTURAL | 2-25-500 | ACI/REL |
| ! PM-15 | PROJECT MANUAL - ARCHITECTURAL | 2-75-90 | AS/FRE L |
| PM-5S | PPOJECT MANUAL - MECHANICAL | 2-22-80 | AG/rz*L |
| | PROJECT MANUAL - ELECTRIC/L | 5-5-60° | 八くりときし |

ALL FOOTINGS, REINFORCING AND FRAMING MUST BE INSPECTED AND APPROVED BY A CITY BUILDING INSPECTOR BEFORE CO... CRETE POUR OR FRAMING COVER UP.

CALL THE INSPECTOR AT THE NUMBER LISTED ON YOUR PERMIT BETWEEN 8:00-9:00 A.M. FOR

LOCATION OF UNIT NO.

6. E. CORVER OF LILANTIC BLVID & LIVE DAK DRIVE & (REGENCY PLAZA GHOPPING CENTER.) OLIVAL COLINTY, NACKGONVILLE, FLORIDA

A P P R O V E D MAR 2 8 1980 2333

Building & Zoning Inspection Div. Jacksonville, Fiorida

Designers & ARCHITECTS

SHOWBIZ PIZZA PLACE, INC. AND ASSOCIATED

UNIT NO.


79.115.55

ASSOCIATED

MISSION STATE BANK BUILDING 5701 JOHNSON OR MISSION XS 66205 TEL (913) 412-1020

Designers & ARCHITECTS

MISSION STATE
BANK BUILDING
5201 JOHNSON DR.
MISSION, KS 66205
TEL (913) 432-1020

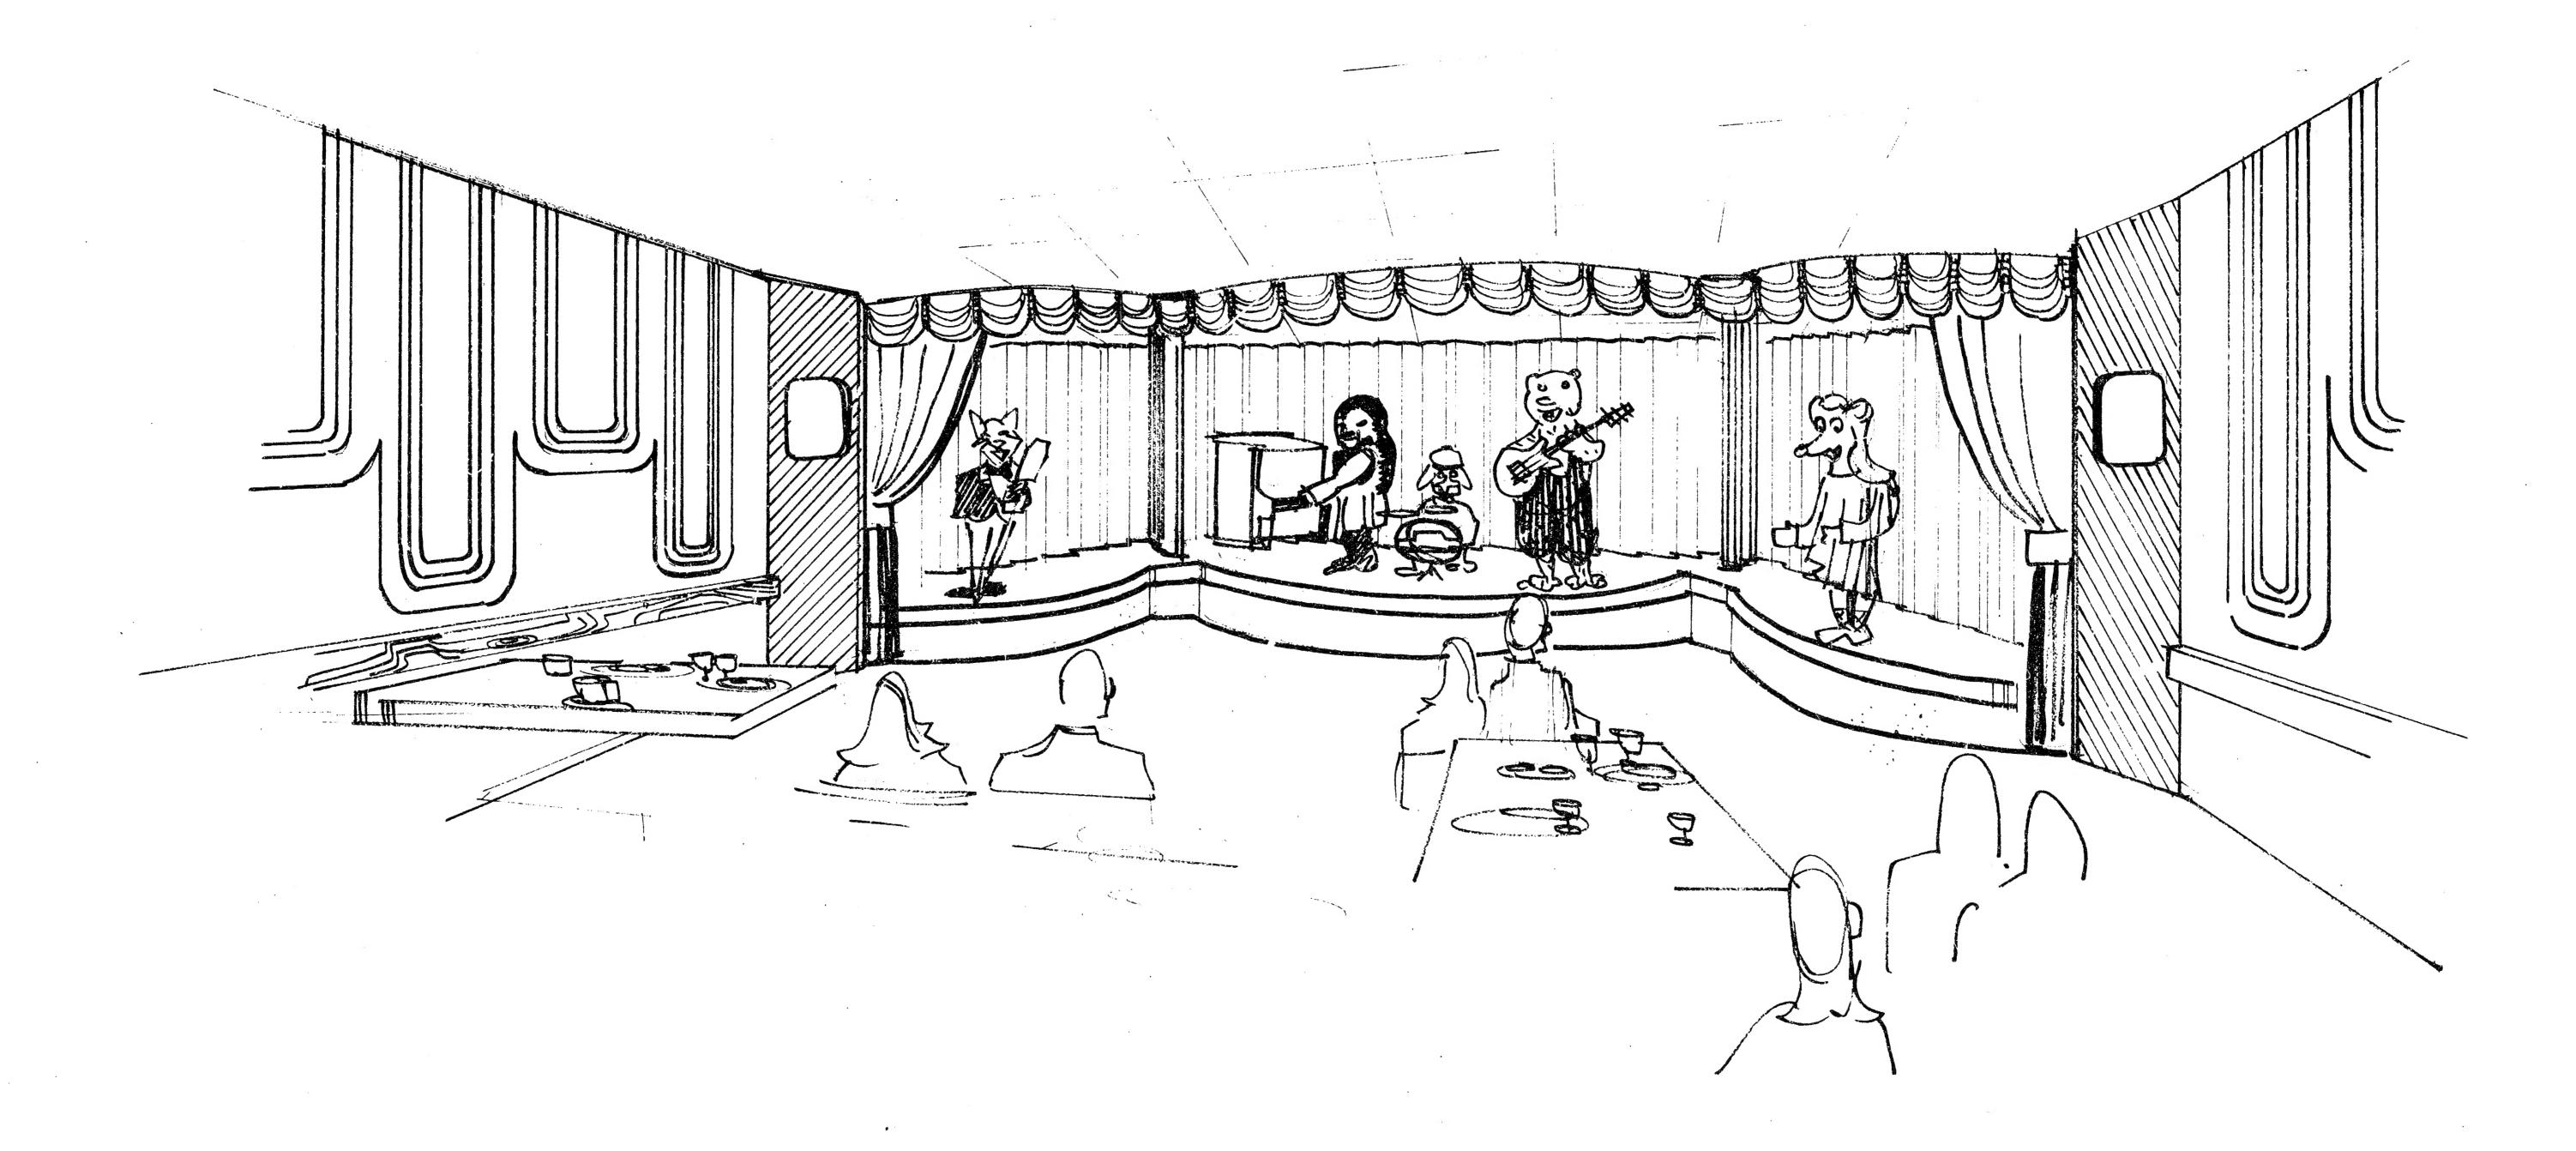


A P P R O V E D

MAR 2 8 1980 **2 3 3 3**

Building & Zoning Inspection Div. Jacksonville, Florida

THESE DOCUMENTS MAY NOT BE USED OR REPRODUCED IN ANY FORM WITHOUT THE WRITTEN AUTHORITY OF SHOWBIZ PIZZA PLACE, INC. AND ASSOCIATED PESIGNERS & ARCHITECTS, P.A.

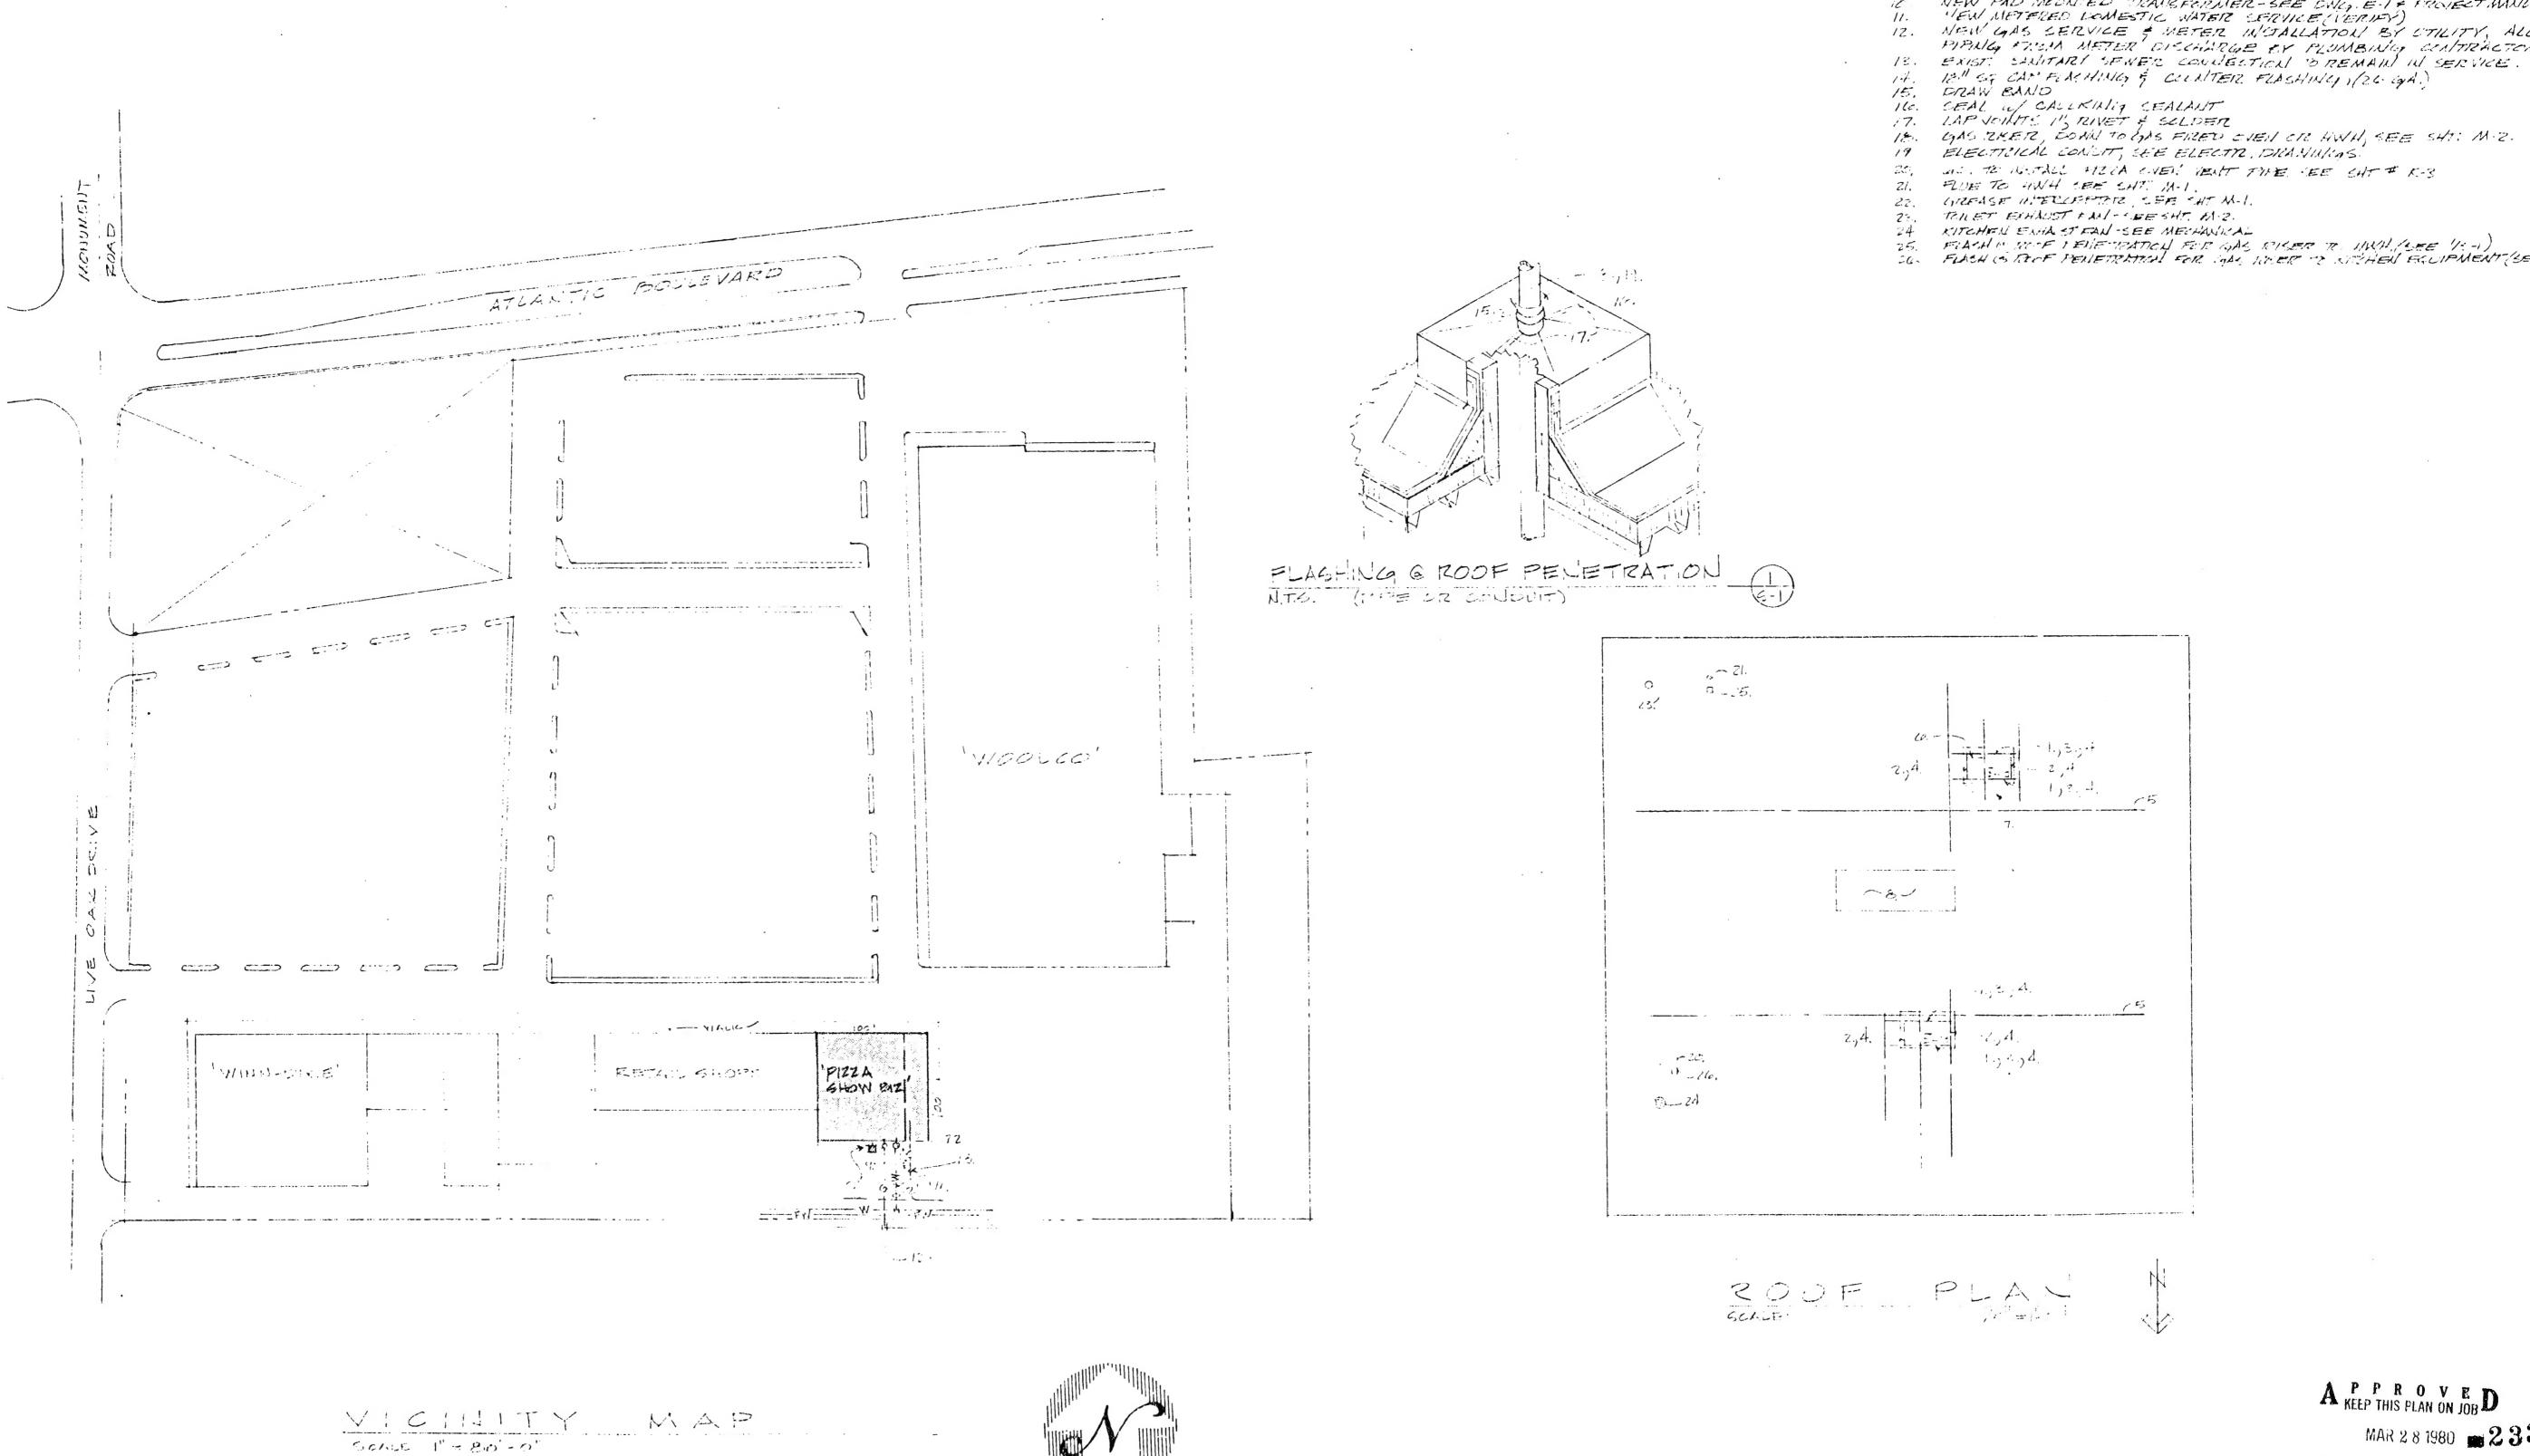

NELD LANG L'S TO CHORECIDE TO FUNGE OF EXIST. TEP CHORED.

(2) CHORETER L'S TO BE COPED & WELDED TO THE HORIZONITAL LECY

CF LONG L'S & TO SUPPERET EXT. MET. DECK.

LOCATE L'S AS CLOSE AS MESSIBLE TO WAST PANEL TOWNTS.

3 x 2 x 3/16 L.

L OF EXIST, EEAM. PROVIDE (2) I AVIZ OF NEW 'X' ERIDGING RETWEEN EXIST VENTE

BUILD-UP A MEN CRICKET CA HIGH SIDE OF R.T.U. TO TURN STORM WATER & MULMIZE PONDONICY- EUILD-UP OF CARAVEL & ASPENALT ENCOSER.
EXIST. ROCF TOP UNIT METERS

NEW PAD MOUNTED TRANSFORMER-SEE DWG, E-1 + PROJECT MANUAL VEW METERED DOMESTIC WATER SERVICE (VERIFY)

12. NEW GAS SERVICE & METER INSTALLATION BY STILITY, ALL
PIPMA FROM METER DISCHARGE BY PLUMBING CONTRACTOR.

13. EXIST: SANITARY SENER CONSECTION OREMAIN IN SERVICE.

14. 18" SG CAP FLACHING & CONTER FLASHING (26 GA.)

ALL TO AWA SEE SATE MIT THE SEE SAT # K-3


26. FLACH O ROOF I EVETRATION FOR GAS RISER TO MUST (SEE 1/5-1)
20. FLACH OF RECF PENETRATION FOR GAS RISER TO KITCHEN EQUIPMENT (SEE 1/1)

A P P R O V E D MAR 2 8 1980 2333 Building & Zoning Inspection Div. Jacksonville, Florida

THESE DOCUMENTS MAY NOT BE USED OR REPRODUCED IN ANY FORM WITHOUT THE WRITTEN AUTHORITY OF SHOWBIZ PIZZA PLACE, INC. AND ASSOCIATED DESIGNERS & ARCHITECTS, P.A.

UNIT

A SSOCI DESIGN

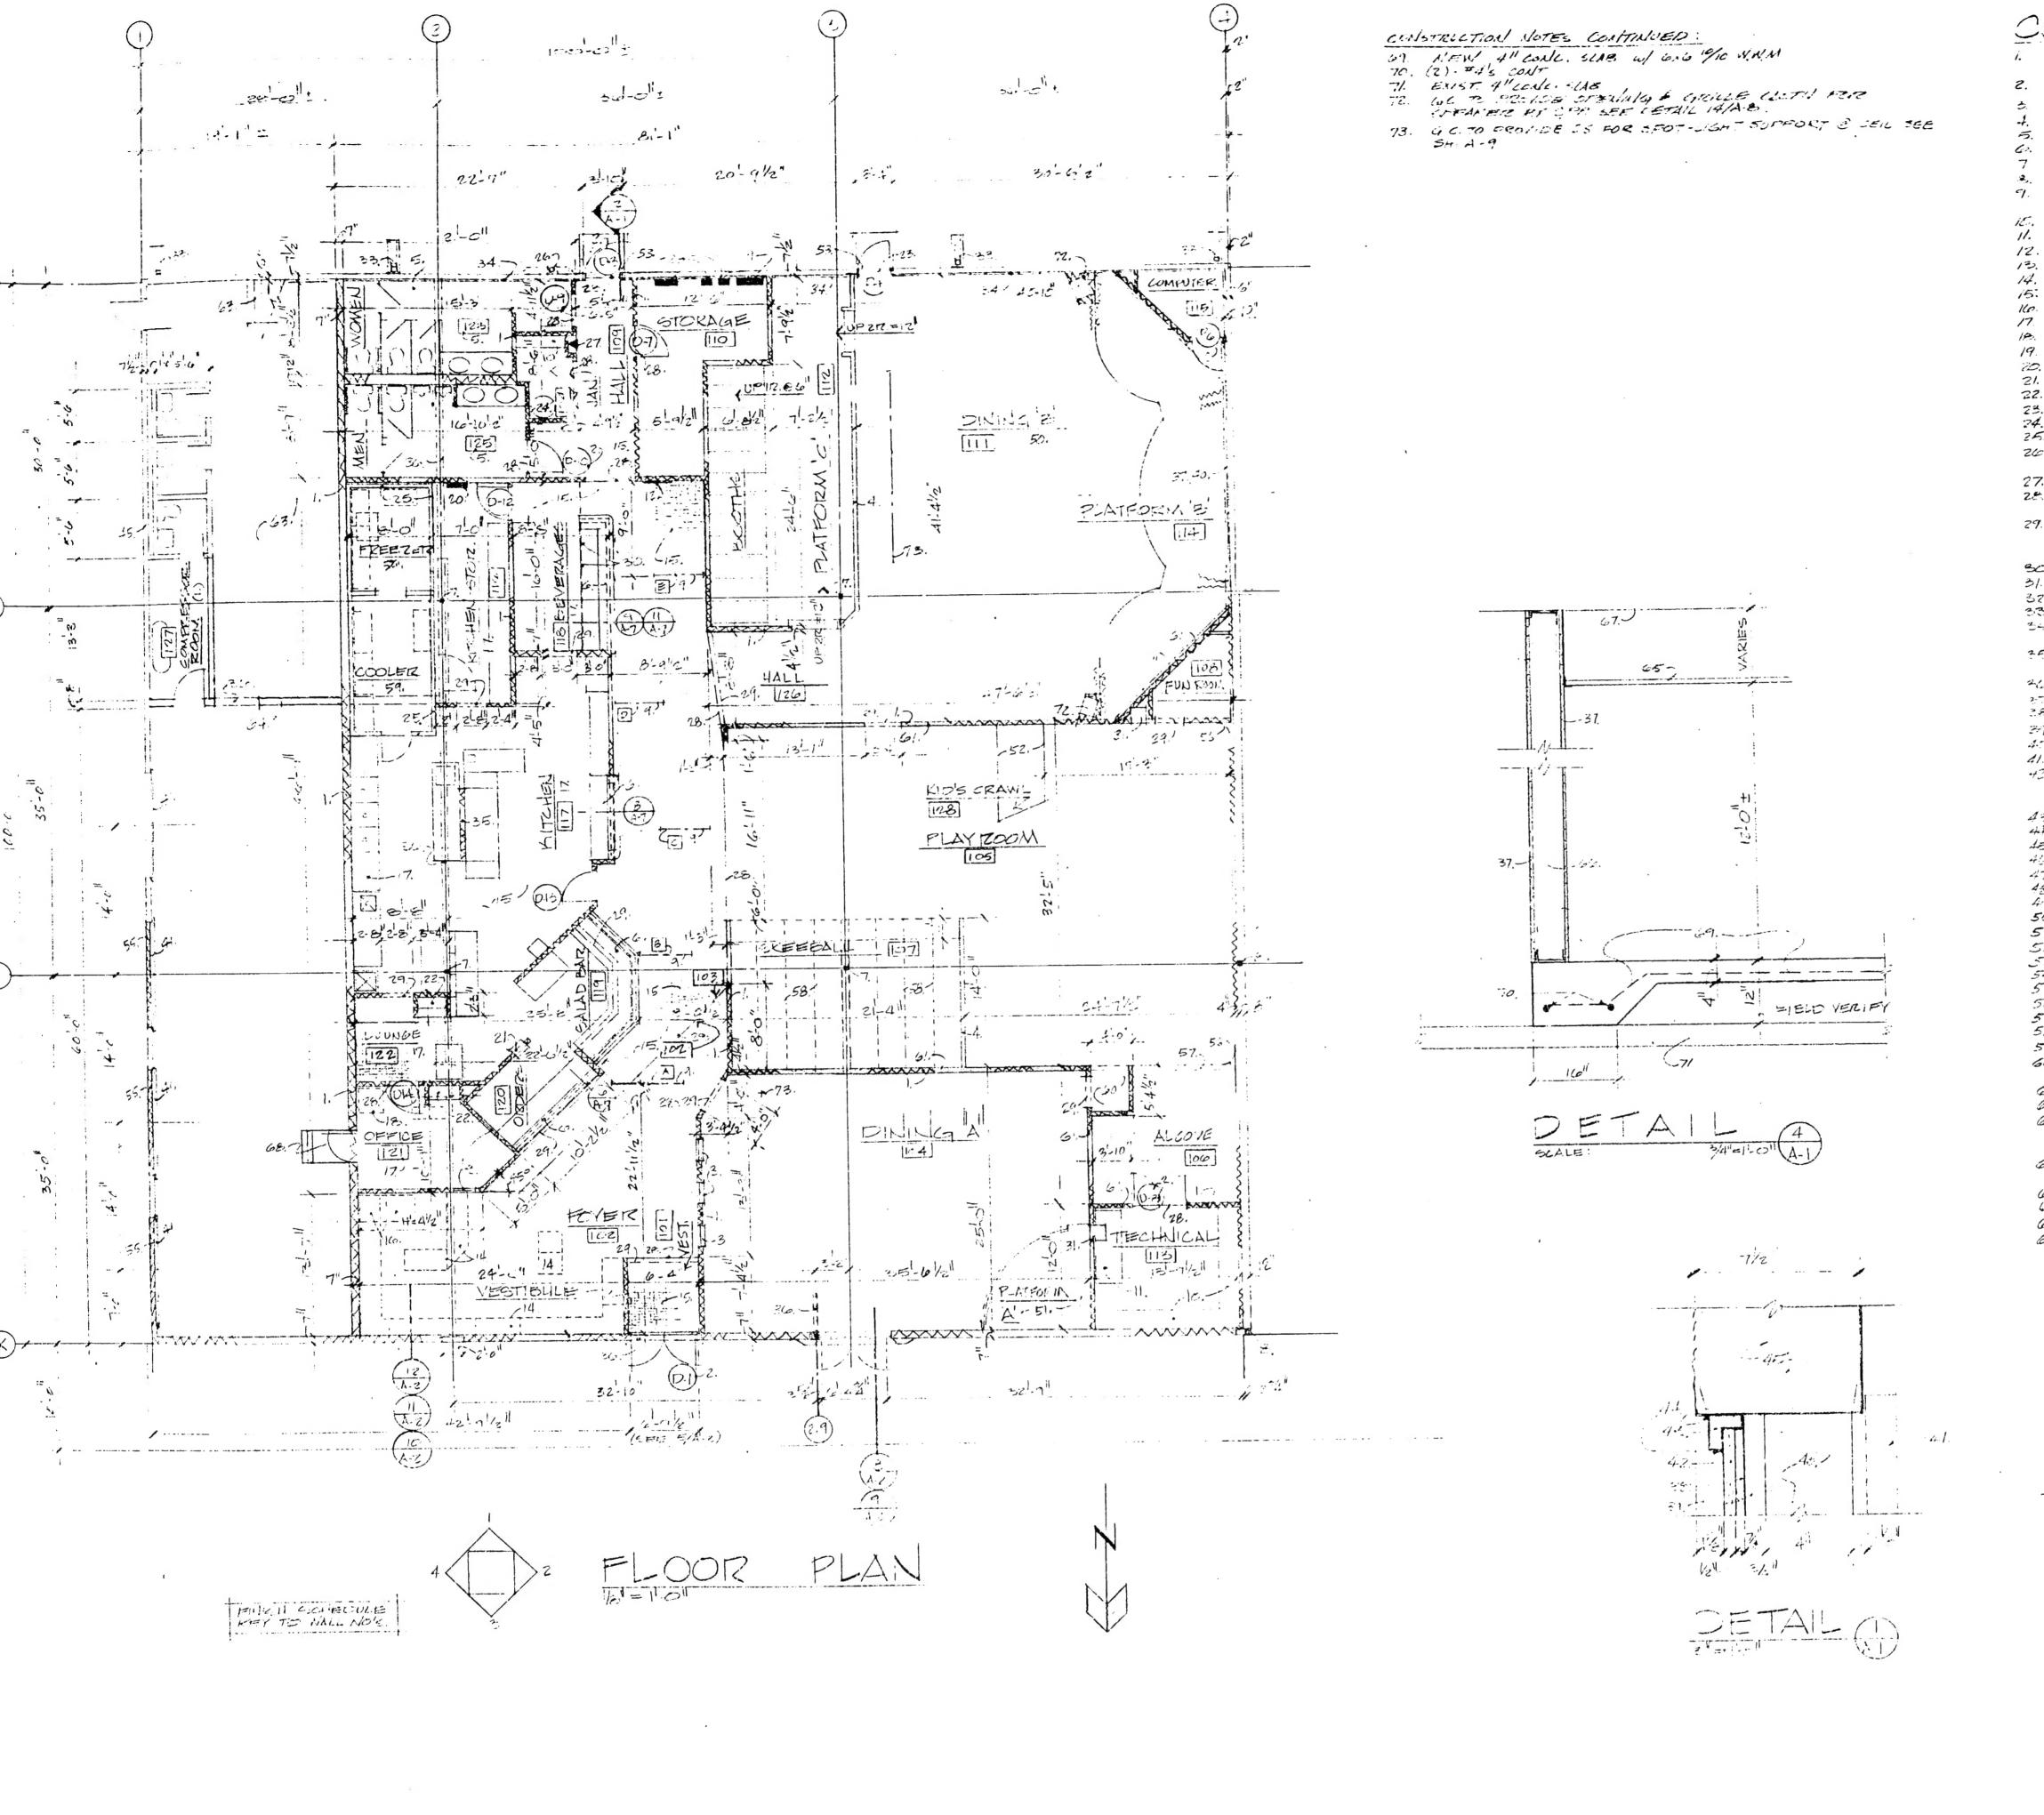

GEE SHEET A-S FOR WALL MATERIAL, FINISH & COLOR SCHEDULE

& NOTES. GEE A.4 FT. IT CYOR SCHEDULE

SEE WINDOW DETAILS ON CHEET 4-4.

SEE RAILING DETAILS ON SHEET A.T. CEE BILLAZGED TO ILET ROOM PLANT ELEVATIONS ON SHEET 4-4. SEE KITCHEN COUNTER DETAILS ON SHEET 1-7 \$ K-1.

5x5 T.S. COL. - FIELD VERTEV SIZE. 4x4TG.CKL. -FIELD ERIEV SIZE.

BANNETR EMANG, SUEP. FROM CEILING, PURIL BY S.F.F. MISTALLED BY G.C. REFER TO CRAWING 12-1. 10 C'CC. TYPICAL SOLCING. CEE TYPICAL SHELVING DETAILS, SHEET A.4.

CEE WORKBENCH TETAILS, SHEET 4-4. LOCAC SICAN CN 1/2 OLRAPLY, PURN EL S.P.P. INSTALL BY G.C.

DREFERS TO BANKERS & DETAIL, SEE NOTE 9. STORE FIXTURES SEE DETAILS SHEET 4-10.

QUARTEY TILE FLOOR ATTEAS - A DIN SASKET WEAR PATTERN "POPECRN" & "COTTON CANDI" MACHINES BY PEB.

SEE ENLARGED PLAN OF KITCHEN ON CHEET K-1. SHEERY ESB. (N.C.)

MAIN ELECTRICAL PANELICHECK MECH DWGE. FOR LOCATION.) KITCHEN LICANTING FINIEL.

PASS-THOU WINDOW FOR CREEKS, SEE ELEV. SHEET A.S. EXELF & POLE-GEE NOWE. ECHEDULE GHEET A.4.

HETAL THRESHOLD, SEE 3/44. HOT WATER LEATER 1.2CATION-SEE MECH. PLANS.

COOLER & FREEZER WALLS BY KITCHEN SUPPLIER. CUT EXIST. GUTTER & CLUCE ENDS Y'S PICE & RUN NEW GAS PIKER PIFE UP EXIST. WALL - SEE SOUTH ELEV. CN SHT. #A-Z.

FAITELEPHONE RECESS & CABINET SEE DETAIL 7/4-8. TRANSMION LINE FOR FLYOR FINISH, SEE FINISHED SHEET A-3+ DETAILS 2,3,4,7/A-4, \$ 10/A-7

29. FINISH HEIGHT FOR ALL CAGED OPENINGS TO BE 7-2 UNLESS SHOWN OTHER WISE. MIN. WIDTH SHALL BE 2181 LAILESS NOTED OVE DETAILED.

BO. LINE OF SLOPING CEILING, SEE DETAIL 9/17. RECESSED OPENING FOR TV MOUTOR, SEE 8/48

ELECTR. LIGHTING, TELEPHONE MNELS-SEE SHEET E-1. EXESTING DS. & SPLASHBLOCKS TO REMAIN.

WALL. (SEE DETAIL 5,40) 25 WHETAL STUD FRAME W/ 7/16" MARLITE PANEL PINISH IN 16" GYP BD. ON 4 SIDES OF AREA PARTITION & PIZZA OVEN.

26 EXISTING VALLE THAT ATE & BE RENEVED ARE SHOWN DOTTED.

ET YET GYPLED, GEREW AFFLY TO NETTLE STEDS.

SIGH ONLY FITE PLYMETOD. ATTACHED TO WAT C'S. 31 METAL HAT CHAID, ELS G 16 O.C. ATTACHED TO BLOCK WALL,

4" CEXIL. ELECT MALL

EMETHE EVERTHENC DOOR TO REMAIN.

NASCRITE BY-90" COUNTRYCIDE LAP CIDING COLD GLICYE AFTERDA, 12"
TOTAL THICKNESS DIAGRAL EXTERNAL & 4 90, 12 KIOTIE, NO LEWLOTH SIT IN FIELD. 16 1/2" 125,0, TRIN-CUT AS REGULAED.

EXIST 4" THE COLL SLAP

41 THE COULD SIDEWALK

BUILL-UP ASPHALT AS RECUIRED

SAND OF LITTLE FILL

SEE ANNIATED OFFICE TO THE TOWN PONT A. OU SET A-B SEE MICH CRANE SET ON Short-3.

BUT NEW OPING, IN CRIST CONC. PUREL, SSE 5,44 HI COOK FRAME, SEE SING.

TEMPORARY 2000000 IN EXIST OVER CONTROL DESCRIPTIONS SEE 1/AL.

LINE OF FROMES CEINING, SEE SH. A.G & A.B. SKEE BALL GAILES BY S.FO (N. I.C)

PROVIDE RECESSED FLOOR FOR FREEZER - CORLERS, TEE SHT K-1.
ALROVE FOR DIVINION AS, WALL, FLOOR & SERVIS FLUISHES SAMEAS

PLAYROOM, 8-60 CEILING HEMAN INDICATES SOUND PROSEED PARTY TON, CAR TO FILL SCHED.

EXIST ASPHALT FXVINS.

63. EXIST STAIR TO METERALLIE TO RELIEVE, AVAILTMENT EXIST. METERINAL EXCEPT AS REQUIRED TO REMOVE FOR MENU.

DENIEVIS PRETTION.

62. RETAIN ONLY THAT DESTION OF EXIST WALL RED D. TO

EXPRORT EXIST MEETAMME.

65. EXIST. CEIL.

67. BOTTON OF EXIST. MET ROOF DECK

68. EXIST. 32X7- DOOR & STAIRS TO BE RE-USED.

FUUTINUS RELOW SURFACE OF
SONE FOOT BELOW NATURAL EARTH ALL FOUTINGS REINFORCING AND FRAMING MUST BE INSPECTED AND APPROVED BY A CITY

MUST BE INSPECTED REFERRE CARLETTE DOWN MUST BE INSPECTED AND APPROVED ST A CITY
BUILDING INSPECTOR BEFORE CURTAFIE POUR ON VINIO DED SE DEFINEEM DAD ORDA CALL THE INSPICION AT THE NUMBER USERS
ON YOUR PERSONS
THE INSPICIONS AT THE NUMBER USERS

つニームニー

A P P R O V E D MAR 28 1980 2333 ARCHITECTS

Building & Zoning Inspection Div. lacksonville, Florida

THESE DOCUMENTS MAY NOT BE USED OR REPRODUCED IN ANY FORM WITHOUT THE WRITTEN AUTHORITY OF SHOWBIZ PIZZA PLACE, INC. AND ASSOCIATED DESIGNERS & ARCHI TECTS, P. A.

5

UNIT NO.



-LOOR PLAN


79.115.5

2.27.80 REV. 3.75.80

ASSOCIATED

ESIGNERS &

MISSION STATE
BANK BUILDING
1201 JOHNSON OR
MISSION KS 66203
TEL (913) 432-1020

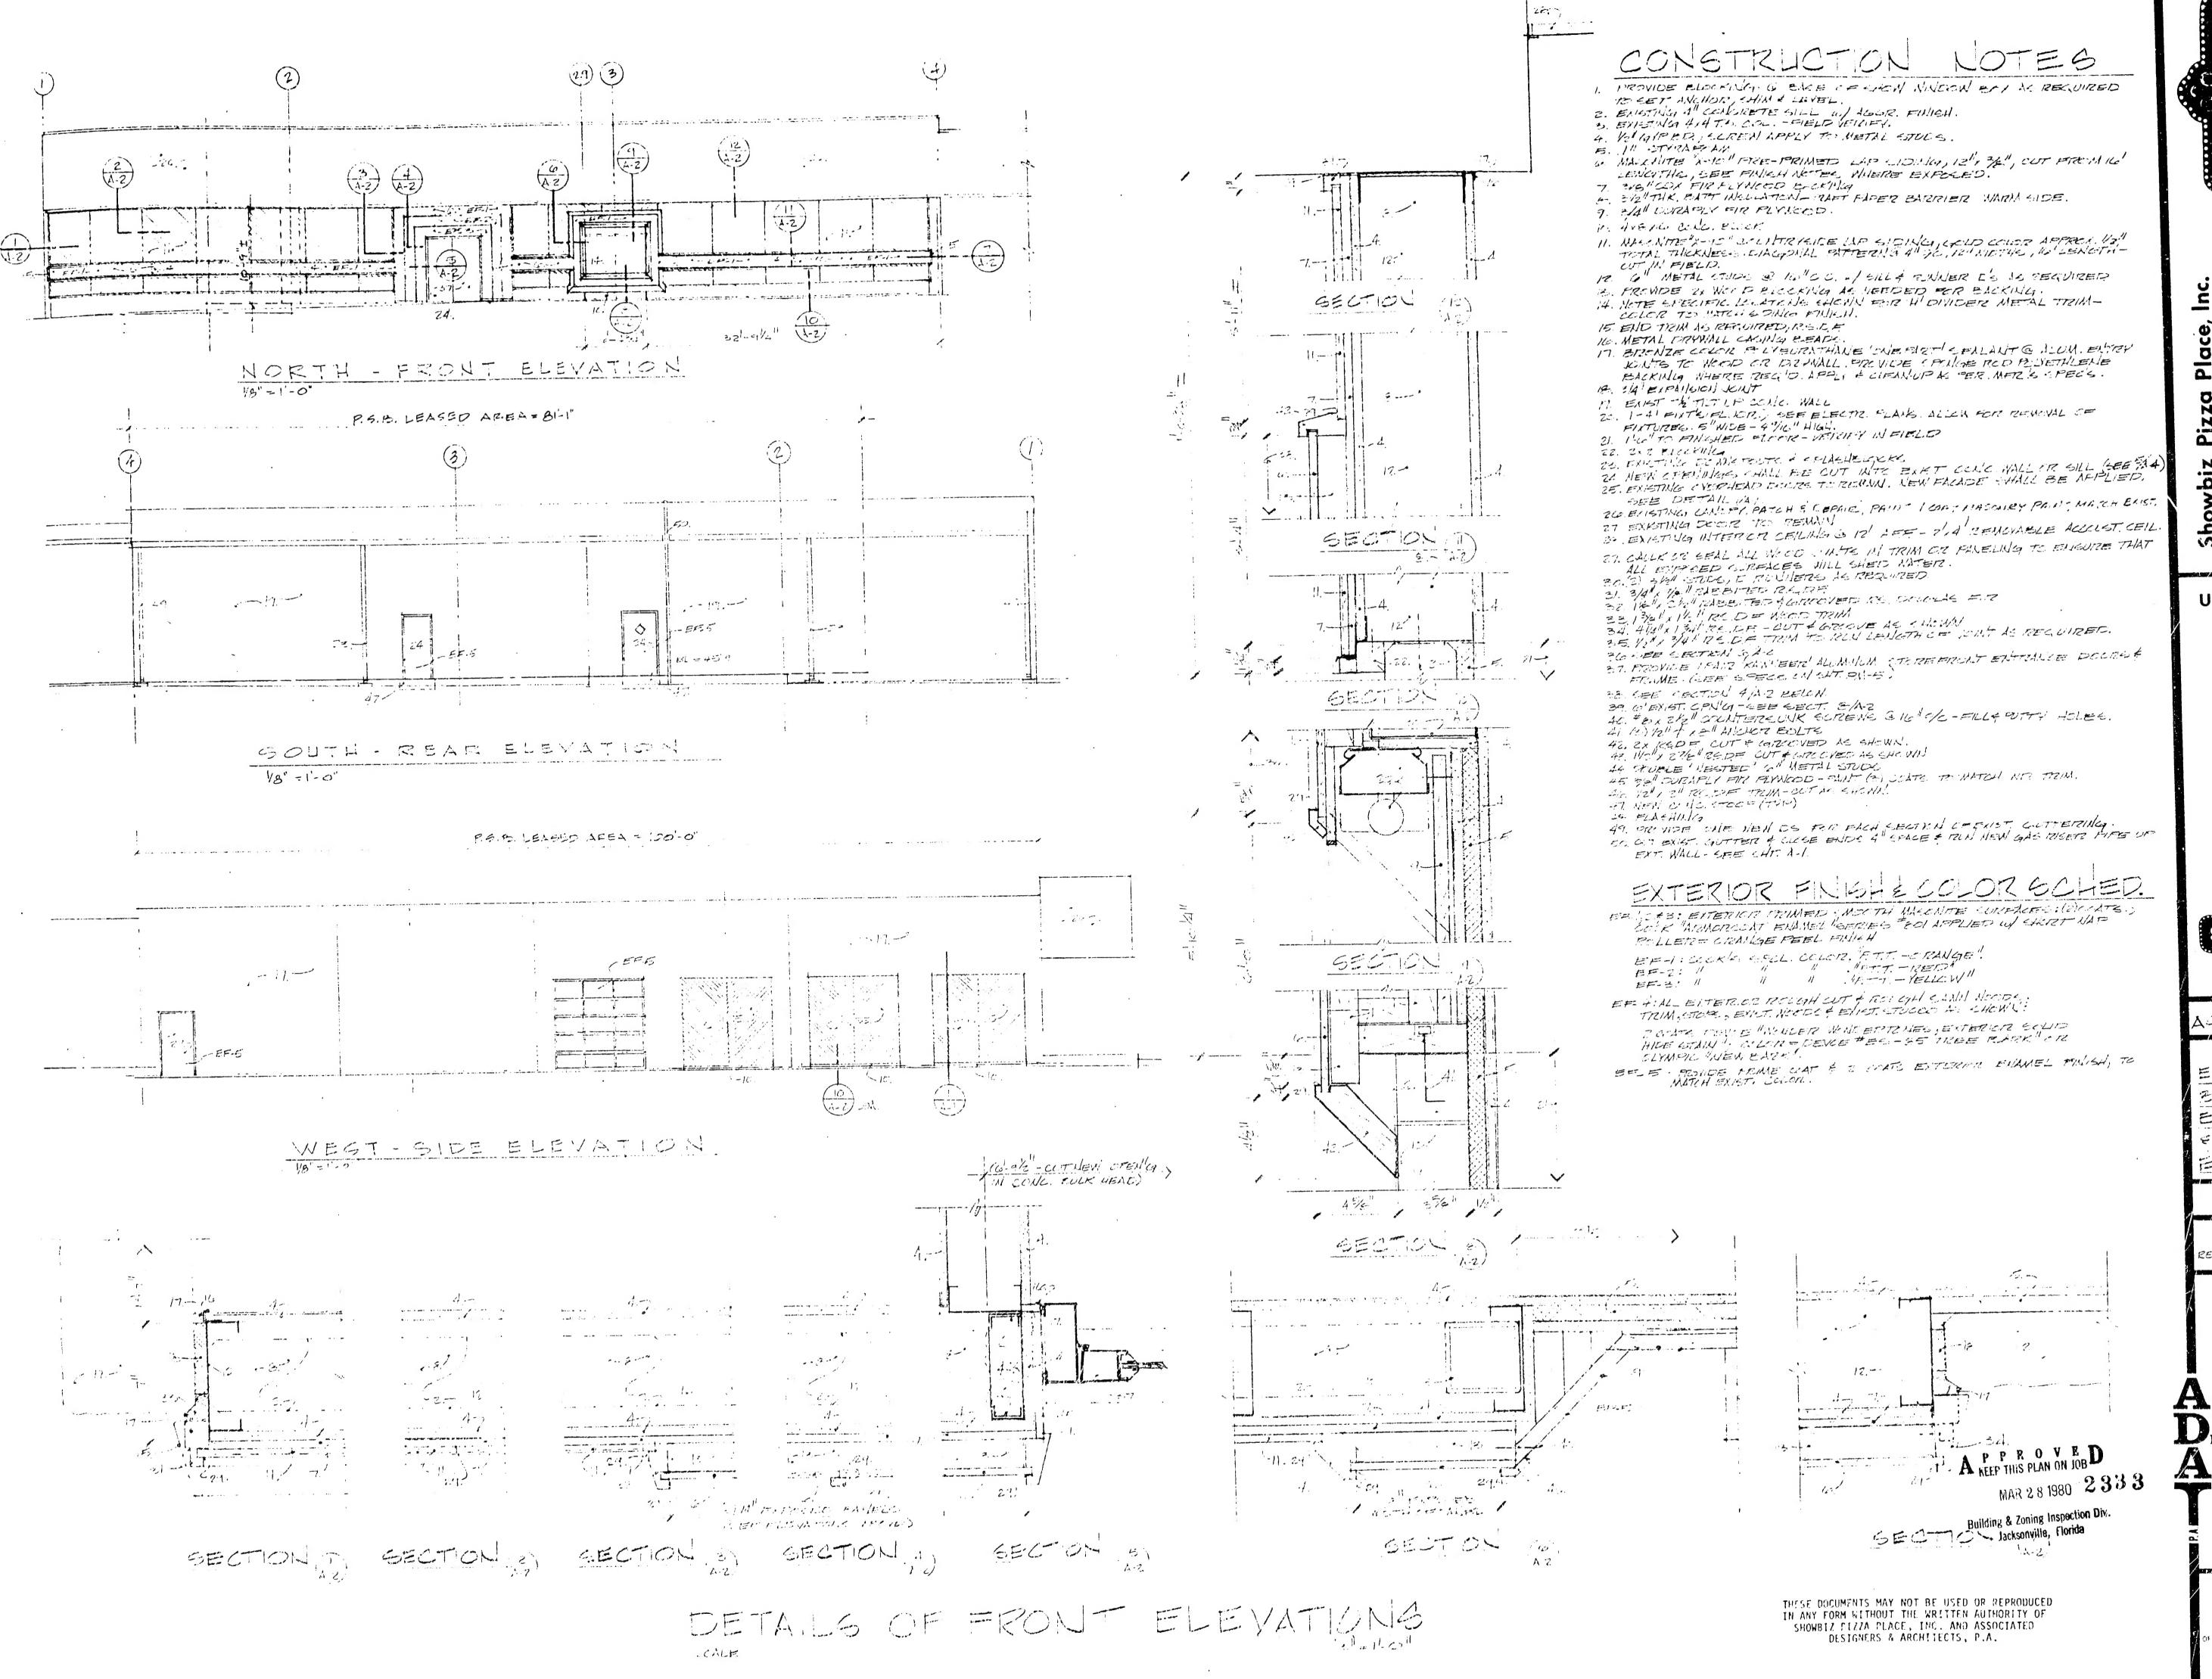

SHOWERS FIXABLE

nowbiz Pizza Place, Ir

UNIT NO.

SHOWBIZ PIXA PLACE

R

EXTERIOR BUILDING ELEVATIONS & MORTH

79-115-5

1-18-80 REU, 3-25 80

Associated Designers & Architects

MISSION STATE BANK BU'LDING 5201 JOHNSON OR MISSION KS 66205 TEL (913) 432-1020

A2

| STATE STAT | | | | | | | | | | | | | | | | | | . <u>=</u> | | | | | | |
|--|--------|--|---------|------|--------|------------------------|---------------------------------------|----------------|------------|---------------------|---------|------|-----------------|-------------|------|---------|--------|------------|----------------|----------|--|-------|---|--|
| SAME NATE | | | | | | 210 | | | 20 | | 1116 | 77 6 | ک لم د. | 16 - | | | ب کر ہ | مد. س | | | | - 1 | /E. | 1 6.2046.246 |
| | | COOM HAME | | |) | FL | CC- | , | BASE | : } | | | 1. | ,. 1 | 14 F | 1 | | | · /4 | | | | /: | |
| | AU ZZZ | 2 2 | /. / | | 1/2/3/ | | 1 1 1 1 1 1 1 1 1 1 1 1 1 1 1 1 1 1 1 | | | | | | | | | x / 13 | | | | / / y | \$ \ \ \ \ \ \ \ \ \ \ \ \ \ \ \ \ \ \ \ | | | |
| | | | | | | | : | | | | | | | | | - | | 1-1- | | | ; | | • 4 BI | |
| Some | 15 | /EOT(5/4-7: | | F | | | - B 5 | | 1. | 4 | - | 2. | - نه ی می دو | - | | | | | | - | AG-1 | | • | |
| | | A CONTRACTOR OF | | =-! | | ا بر - ن | -3 | - - | 2. | V-4 V-1, 2, 5, 4 | - | 129. | 7.4 7.41 | | | | | | | | AG-, | | <i>i</i> ·: | SEET COTES BE BE PAINT & STAIN BARGES |
| PARTON P | : 4 | or sald | | | | | 5 | | | | | | | | | | J | | | | | | | <u>మనలు ఎక్కడిలు కార్యం ఎట్ మెక్కుకోడింగా కలికేంద్రం మండలాని మాలు</u> |
| | 1 ' ' | | | | | 4 | =3-1 | | | | | 2. | 142-92 | 3 | ζ, | Filab | AQ. | 3., | 0-02 | | | | | PAINT PIGE |
| 15 | | | =.4 | | | = 5 | 13 13 | • | 5 | NO-7 | - A | | | | | | ! | | | | | | 31. | |
| | 1001 | HALL | | | | =6- | | | 15, | F-46 | 3 | | | 1 | | | | | - 4. F.B - | | | | | |
| 10 18 cm 16 16 17 18 18 18 18 18 18 18 | | | | | | FG. | 3 | | | | | 8,9 | NC-70 | - | ٠ | 2.77.0 | AC | | P-7-0 | - | 403 | | | SPEA - 17. 6 R. 2 - 20 T. 1 WA.U + 2 = 60-1. |
| | | The second secon | | | | | 5 | | | | | | | | | | | 2 | | | | | \$ 9-3 | CHELVES (P-7c) |
| 15 0 15 2 2 2 2 2 2 2 2 2 | | | | | | 7a | = 3. 5 | | 13. | 2.500 | Α. | 2. | | | | | | l | | | | | _ + | HALL 4 : SEE CURTAIN NOTES |
| | | | | =-; | | 1 | 5 | _ | | | | 3. | r-11d | | 3. | 1 2-114 | - | 11. | V-11.1 | - | A6 = | | 10.0 | ENIZ CHASE & EVEN TE TICLE |
| | :17 | | | | | | 5 | 1 | | : | | · | | | | · i | | | | | . 1 | | 1.51.5 | SEE DEOP SEILING DETAIL #9 CH A 9 |
| 10 10 10 10 10 10 10 10 | | | | F-1 | | | FB- | <u>i</u> | 3 | 1 2 | | 1 | | | | | | | - | | | | | and a second sec |
| 122 15 15 15 15 15 15 15 | 120 | | | | · | | 5 . | | | | | | | | | | | 5. | 17-44 6 | . - | 1.6.1 | | ē | STAIN & SEAL SHELVING (P-76) |
| 24 ANTICE F-1 | | | | | | | -B- -3 | | | | | | | | | ~ 4 | | | | | | ; ; - | | |
| 26 HALL 26 HALL 27 STOREST VIT - 1. VIT - A.S. 16' STOREST VIT STOREST VICENTIAL S | | | | | ÷ | - • | | | | F.0 . | - | 23. | 14 | 0 - | 2. | F-2. | - | 3. | | | . | | | |
| 107 STATE STATE OF A S | - | 15-6 TOLET | | | = . 5 | | 11 5 B | : | 2. | | A | 3. | - 25 | | 2. | 17-7 | | 5. | V1 | | | | | |
| 28 KIDE STAIL 19-3 - 15 L 1-14-1 - 15 L 1-14 | 157 | · | 54 | sit. | | 127 | | - : | * SECTORAL | | | . 1 | | | | | | () * | 12-16 12-14 | - | E/K.; | : | | PERIST MONTH - MONHOT 1 COAT FAMIL-THE A STAM ONL! PEFER TO SETAIL = 1 OH A-10 MAT - SURAPLY 2 = AGED |

THEATTEL CULTAINS, TEACHS & ECUIP,

- TC-1: Front curtain valance & Side Swags @ Platform "B": (a) Material: Pawley Co., Denver, Colorado; Flameproof "Control Cloth", color, "Brick"; Austrian Valance . with pleated side swags and tie back; material and construction by S.P.P.; installed by S.P.P.
 - (b) Curved Curtain Board: Plywood material attached to acoustical ceiling and painted to match ceiling; furnished and installed by G. C.; refer to details on Drawing A-11 for direct attachment of curtains to board by S.P.P.
- TC-2: Front Power Curtain @ Platform "B": (a) Material: Fabricut Co., Tulsa, Oklahoma; Flameproof
- "Gibson"; color, "Flax"; pleated 0 4" o.c.; material and construction by S.P. P., installed by S.P.P. (b) Curved Power Track & Motors: Furnished by S.P.P.; track installed on plywood curtain board by S.P.P. Three (3) power motors for each track w/cable

Drawing A-11.

- TC-3: Back Curtain @ Rear of Platform "B": (a) Material: Pawley Co., Denver, Colorado; Flameproof "Control Cloth"; color, #3 "Straw"; pleated @ 4" o.c. material and construction by S.P.P.; installed by
 - (b) Straight Hand Traverse Rods with ceiling tee clips for securing to acoustical ceiling tees by S.P.P.; installed by 5.2.2; refer to details on Drawing

hooked up and powered by G. C.; refer to details on

IHELL ATION HOTES

A. 3-1/2" sound batts from floor to top of wall studs. B. . 3-1/2" Fiberglas "R-11" batt insulation with Kraft paper vapor barrier on room side, in all exterior

C. 3-1/2" sound batts in ceiling. 1/2" soundboard on this face of studs, see construction note #6.

Mirror strips by S.P.P., installed by S.P.P. Plexiglas (white) panels by S.P.P., installed .M-2: by S.P.P.

LAMINATED PLASTIC TOPS

- 1. P. -1: Formica, #845-65F, "Scarlet". L. P. -2: Formica, #131-58F, "Gormet Oak". L. P. -3: Formica, #841-65F, "Brick Grange"
- L. P. -4: Formica, #720-58F, "Tawny Raw ide"

GRILL CLOTH

GC-1: GRILL CLOTH FOR SPEAKERS: Mellotone Grill Fabrics. Division of Wendell Fabric Corp., #DF 6005.

The second control of the second control of the second of

FLOOR COVERINGS & BASE

- #F-1: Quarry Tile Floor: Dallas Ceramic Co. 4" x 8" Nal Rustic "Heri'age Flash" with abrasive surface set/thin set method with matching mortar joints and laid in basket weave pattern.
- #F-2: Vinyl-Asbestos Floor Tile: Fentile, Travertine, 1/8 12 2 12 7 12 631-M. "Ivory Buff"; laid basket weave furnish transition 3 carpet.
- #F-3: Vinyl-Asbestos Floor Tile: Kentile, Avanti, 3/32" x 12" x 12", #613, "Venetian Suede", laid basket weave furnish transition @ quarry tile or carpet.
- #F-4: Concrete Slab floor to be treated with hardener and sealer solution.
- =FB-5: Rubber Base: All areas: Yentile, Yencove, Group I, FKC-3, "Burnt Umber", 4" cove with 4" coveless O carpet areas.
- #FC-6: Carpet: Furnished by S.P.P., installed by G.C. with Dark Brown edge strips, as detailed; Bigelow, Concord/Encore =4120, Color 00433, "Amber Copper"; direct glue down.
- #WC-7: Carpet: Wilson Carpets; Style "All Aboard", Color: #8036 "Ranchwood" (dark brown), Class "A" for walls (20 flame + 15 fuel + 15 smole) furnishe! by S.P.P. installed by G.C. as follows: (a) Floor of Platform B and Computer Room: Installed @ edges with staples for easy removal + 3-way
 - cut at trap door(s). (b) Face of Stage: Installed with adhesive on gypsum board from trim board to floor carpet.
 - (c) Steps, Risers and Upper Platforms of Kids Crawl: Installed with adhesive on plywood.
- #FC-8: Carpet: Furnished by S.P.P., installed by G.C. with bronze edge strips; Gallaway Designers Cachet, Model P/550. Wicker Meave, Design 505. "Nomad Brown".
- Sound Reducing Wall Carpet: Stratton Industries, Inc., "Tapestrie Stripes" = T-34, "Gold Stripe"; Class "A". ASTM #E-84; (FS-25); 6' wide (stripes perpendicular to width) pattern repeat = 18", furnished by S.P.P. installed with wall adhesive by G.C.
 - (a) Floor to 10' ceiling on rear wall of game room and floor to 8'6" ceiling on mear wall of alcove to technical room; stripes to run horizontal.
 - (b) 1. 18" high material with stripe running horizontal @ ceiling on side walls with 3/4" x 3/4" wood trim cap 0 bottom; stain with Devoe =15-11,
 - 2. Wood trim @ bottom of 18" dropped head @ alcove to technical room area with 8'6" ceiling; trim stain, Devoe =15-11, "Pecan".
- FC-6A: Carpet 3 Fad: Carpet (same as FC-6) furnished by S.P.P., G.C. to furnish pad and install pad and carpet.

VIHTLIAL COVERHAGE SOLOK

GENERAL NOTES:

- 1. All "Vicrtex" wall vinyls shall be purchased thru Sam W. Palaskas, distributor, 7410 Delmar, Prairie Village, ransas 66208; 913-362-2455, EXCEPT AS NOTED DIFFERENTLY.
- 2. All wall vinyls to be installed with Vicrtex strippable adhesive =F1460W, direct to unprimed Gypsum board.
- 3. All vinyls to be installed with flash seams.
- 4. All V-5 wall vinyls may be purchased thru Design Materials, Inc., 2000 Grand Avenue, Kansas City, Missouri 64108, 816-221-6544.
- 5. Gypsum board surface to receive V-6 vinyl shall be finished as a perfectly smooth surface before application of vinyl W. C.

WALL VINYL NUMBERS:

- #V-1: Vicrtex, TASCO #8356, "Sungleam" (Flamespread-20) #V-2: Vicrtex, TASCO #8359, "Fuego Orange" (F.S. -20)
- #V-3: Vicrtex, TASCO #8353, "Regimental Red" (F.S. -20)
- #Y-4: Vicrtex, TASCO #8347, "Jute" (F.S. -20) #V-5: Vicrtex, TASCO #8372, "Light Gold" (F.S.-20)
- MDC Wall Covering, smooth mylar (15 BhW) color,
- "Silver" (F.S. -15) #V-7: Vicrtex, Strip-L-Tex, #1106, "Shute" (F.S. -20)
- #V-7ss: Vicrtex, Strip-L-Tex, #1106, "Shute" (F.S. -20) with silk screened color bands (Outside band "Rust" color match theatre front valance, "Control Cloth" brick color; center band, ' ight Gold" color, match Vicrtex TASCO 8372, "Light Gold"; Inside band, "Orange", match Vicrtex TASCO 8359, "Fuego Orange"). Each design imprinted on (1) 54" wide width of material with vertical length to cover walls from wainscot wood rail to ceiling; furnished by S.P.P.,
- installed by G. C. #V-8: Vicrtex, Honeycomb (Tedlarfaced) #9008, "Wheat" (F.S. -20).

ACCUST CAL CEILING

- #AC-1: Armstrong, Minaboard, "Cortega"; 5/8" x 2' x 4' or (White) 2' x 2' as required on white baked enamel tee grid suspension system; double suspension wiring on tee's supporting banners in Rooms #102 and #103.
- #AC-2: Armstrong, Minaboard, "Cortega Colortones"; 5/8" x 2' (Black) x 4'; color finish "Onyx" #775 on Chicago Metallic "Black" baked enamel tee grid suspension system.
- #AC-3: Armstrong, Minaboard, "Cortega Colortones"; 5/8" x 2' (Brown) x 4'; color finish "Coffee" #704 on Chicago Metallic "Dark Brown" baked enamel tee grid suspension system.
- #AC-4: Armstrong, Armashield, 5/8" x 2'x4' Class "A"; on (Fitchen) white baked enamel ter grid suspension system.

MATER ALS & COLLETE ACTIO

- 1. 1/2" Gypsum board on metal study from 7 above floor, or 10'2 when room ceiling
- 2. 1/2" Gypsu" board to run from floor to highest ceiling adjacent to wall.
- 3. 1/2" Gypsum board to run from floor to
- 1. Provide 16 ga. \times 6" wide horizontal co sheet metal bands @ 8" on center above and 9 3"-0" on certer above floor to m screws anchoring store tixtures. See
- 1/2" Gypsum board to run from floor or cosning to bottom of roof deck or this studs.
- 6. 1/2" Gypsum board to run from floor to 1 over 1/2" sound deadening board run from deck, this side of wall stuts, except 1/ shall run to bottom of roof deck 8 exter
- 7. Masonite Prefinished "Amber", Ruf-X II. V-groove panel siding 3/3" thick, ship l 8' lengths above 2'0" high cut pieces wi to equal 10'0" height to ceiling, lamina Gypsum board on metal studs. See typica elevations.
- 8. Masonite "X-90" Countryside lap siding, "GOLD", approx. 1/2" total thickness, D pattern - cut in field from 16' lengths 1-1/8" x 3/4" rabbeted wood trim and 5/545 Ash, stain grade. See typical wall 3'0" high wainscot, or height of railin

and floor to ceiling @ Platform "B".

- 9. 1/2" Gypsum board on 2 x 4 wood stud ra See railing details 1,2/9 and typical w Also on platform framing
- 10. Place some studs @ 12" c.c. This wall store fixtures shelf standards. See Sh
- 11. Freezer Cooler walls of preprimed ste
- 12. Marlite Prefinished Parel #C-11 Hi-GTos on 6" metal stude @ utilit, wall behind See floor plan.
- 13. 1/2" Gypsum board on 1/2" sound deaden to ceiling on this side of wall studs.
- 14. A major portion of this wall is to be to ceiling. See floor plan and interi 15. 12" 472 FD. ON I'RIGIC MISH. ON EXIST
- FAITTEETAN SECTION

- a. All Gypsum board walls, except kitcher hater paing.
- b. All wood doors, metal doors and window wood trim requiring paint except Vito 1st Coat: Enamel undercoat. 2nd Coat: Gelour eggshell enamel.
- c: All Woods, requiring stain and varnis 1st Coat: Stain, color as indicated. 2nd Coat: Monderwood sealer or lacqu 3rd Coat: Satin varnish or satin lac
- d. Kitchen walls, doors and metal frames 1. All Gypsum board walls not finish 1st Coat: Vinyl (epoxy) primer. 2nd Coat: Epoxy glaze; Devoe Tru
 - finish. 2. All wood doors, metal door and wi 1st coat: Eramel undercoat
 - 2nd coat: Semi-gloss enamel

e. Sypsum board ceiling: 2 coats of latex ceiling paint with p

- =P-1: "Yellow" match Vicrtex TASCC #8356, #P-2: "Orange" match Vicrtex TASL -8359, #P-3: "Red"match Vicrtex TASCO =5353. "Red
- #P-4: Devoe #S-29, "Temple Valley": match #P-5: "Gold' match Micritex, TASCO 8372
- #P-6: Stain, Devoe, Interior Stain, #18 #P-7: Stain, Devoe, Interior Stain, #15
- #P-8: Devoe, #A-34, "Pale Gold" matches #P-9: Devoe. =L-38, "Delray", matches (
- #P-10: Devoe, Exterior color, flat "Da
- =P-11: Devoe =P-44. "Sail White" #P-12: Devoe, #VC-58, "Spanish Moss"
- #P-13: Devoe "Plack" #P-14: Devoe, #UA-17, "Sunflower"

METAL TOILET PARTITION

All toilet partitions to be as tollows: METPAR Steel Products Corp. 1. Stall & Door = Type FP-500.

2. Urinal Screens = Type "PF". 3. Accessories: Nouble Roll Pa Coat hook and bumper; Handic bars as shown.

OR General Partitions Mfg. Corp. 1. Stall and door - Series 40. 2. Urinal Screens - Type FBS-1.


3. Accessories: Sames as (A)


Men's Toilet #122 (a) All partitions, doors, and s

1. METPAR: #500 'Apricot" 2. General: #SN-409 "Autu

Women's Toilet #123 (a) All partitions and doors co

1. METPAR = #500 "Apricot 2. General = #51-408 "Bam

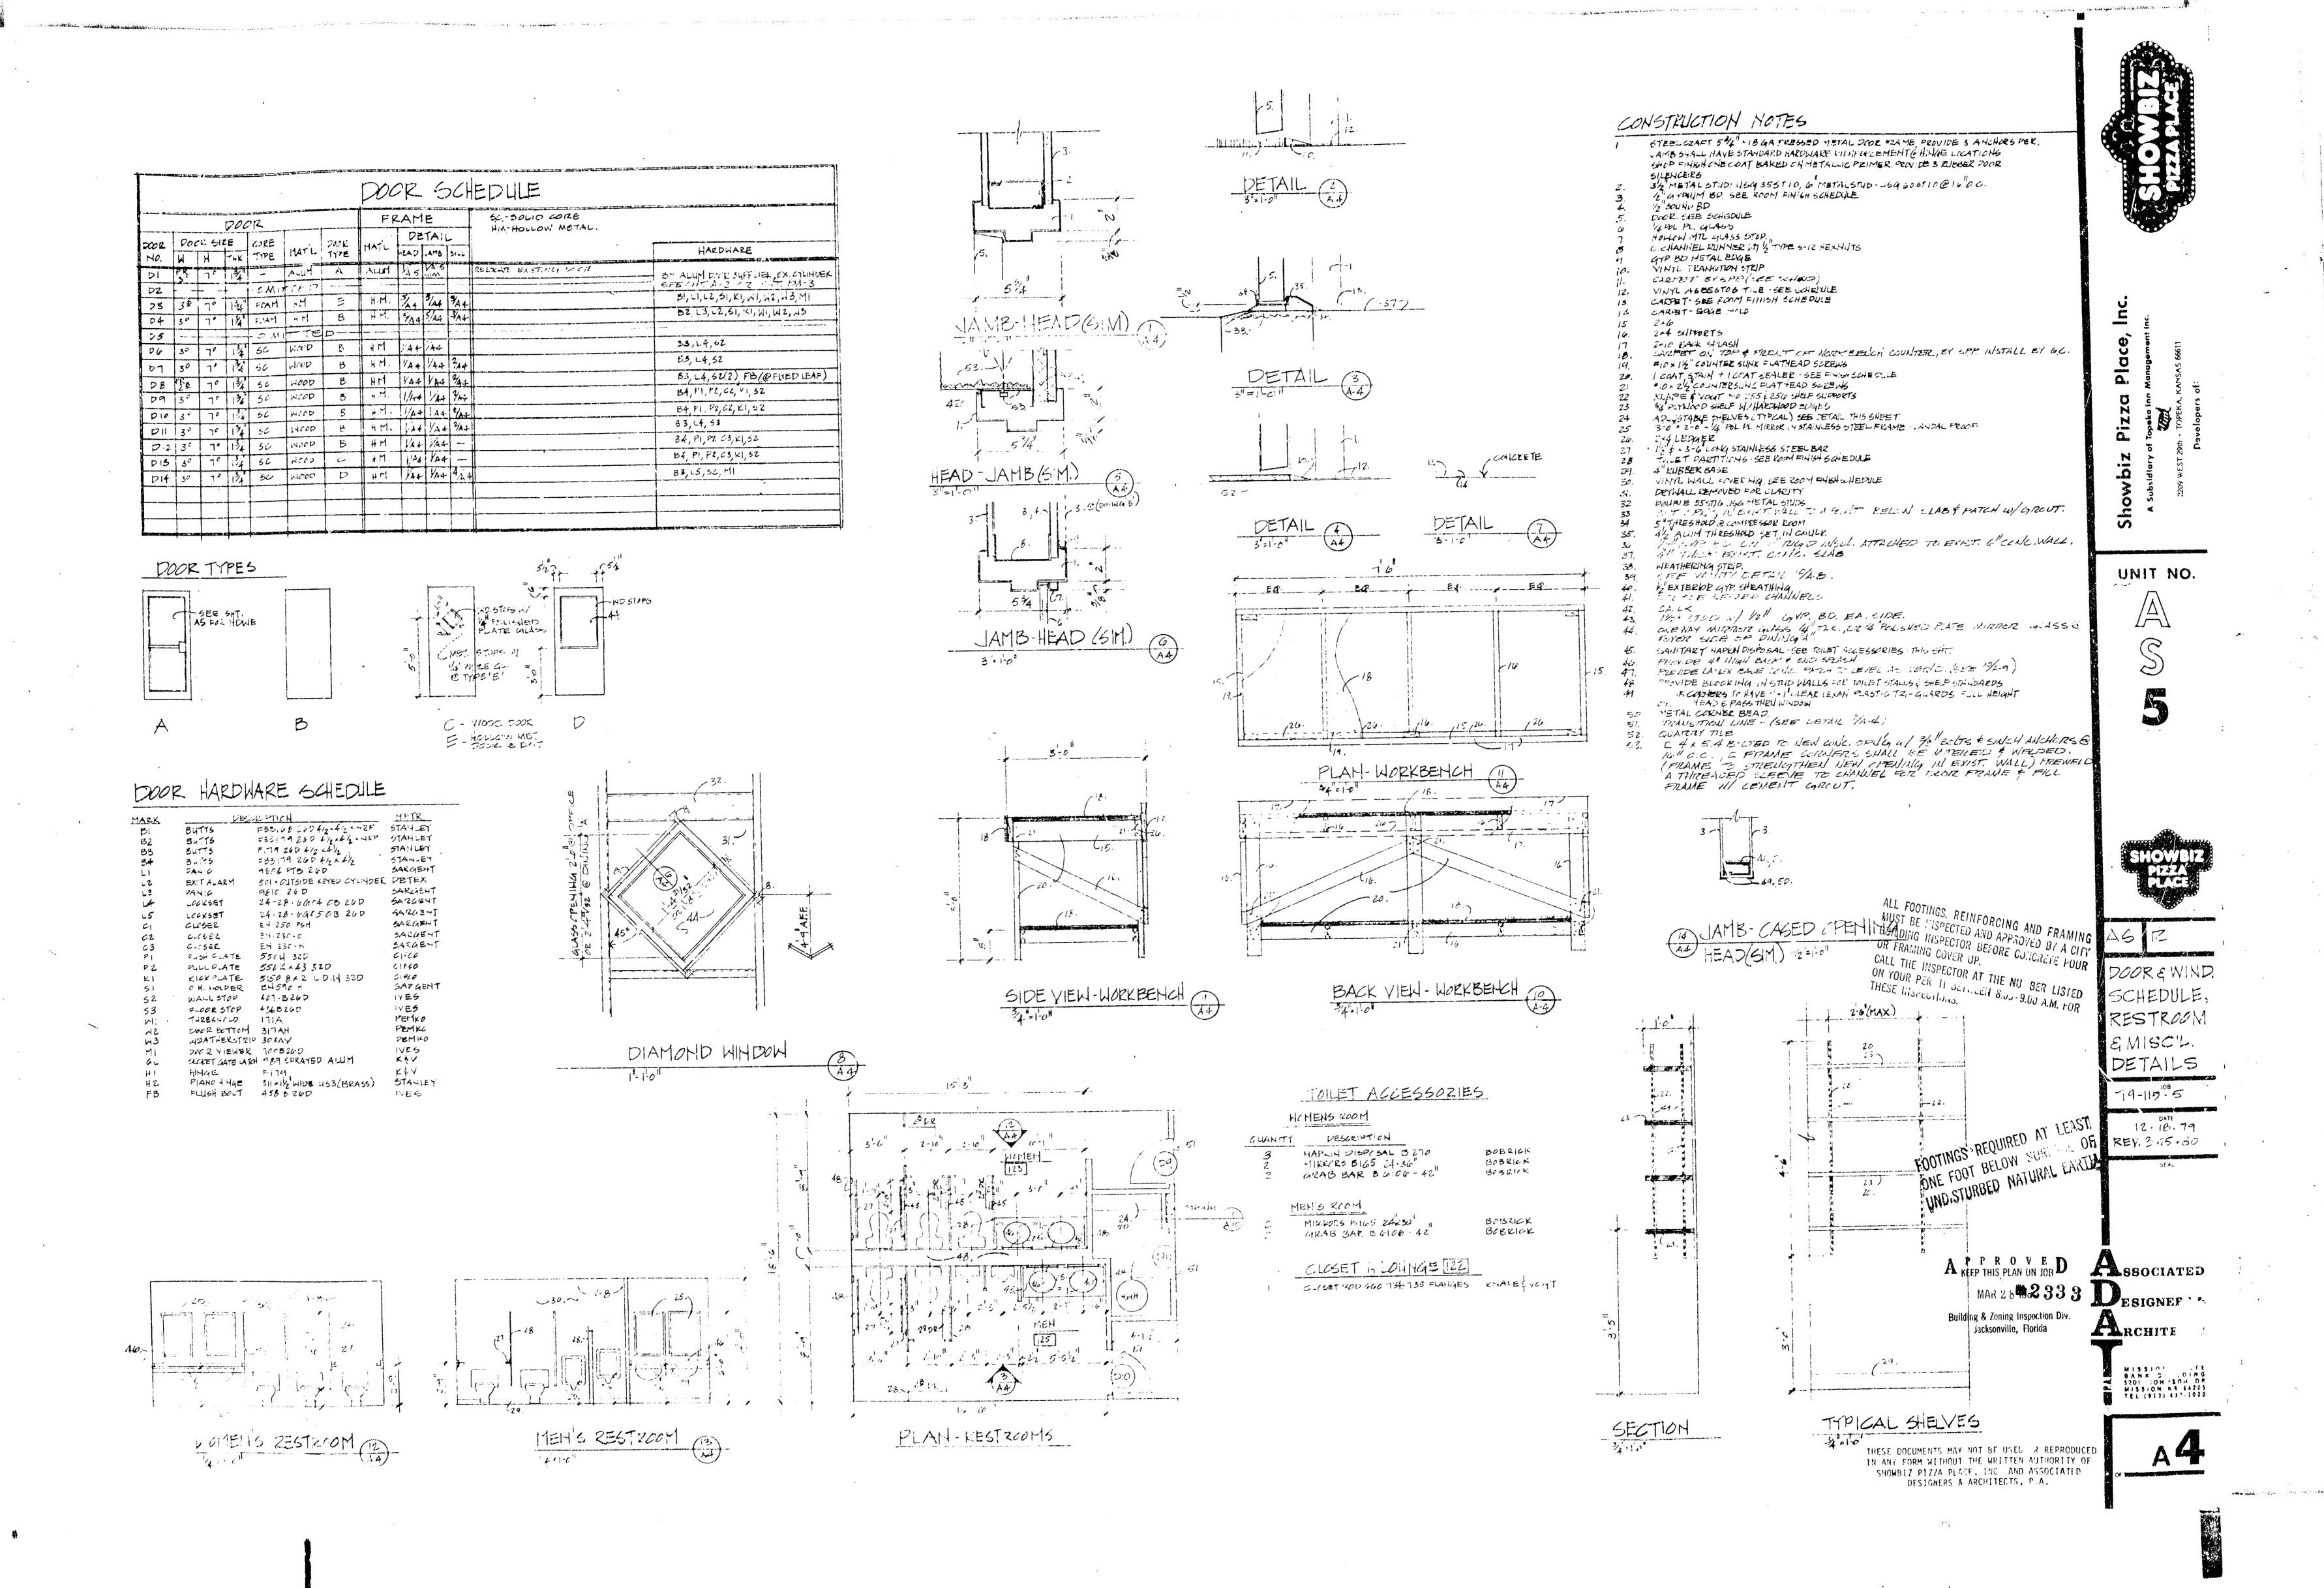


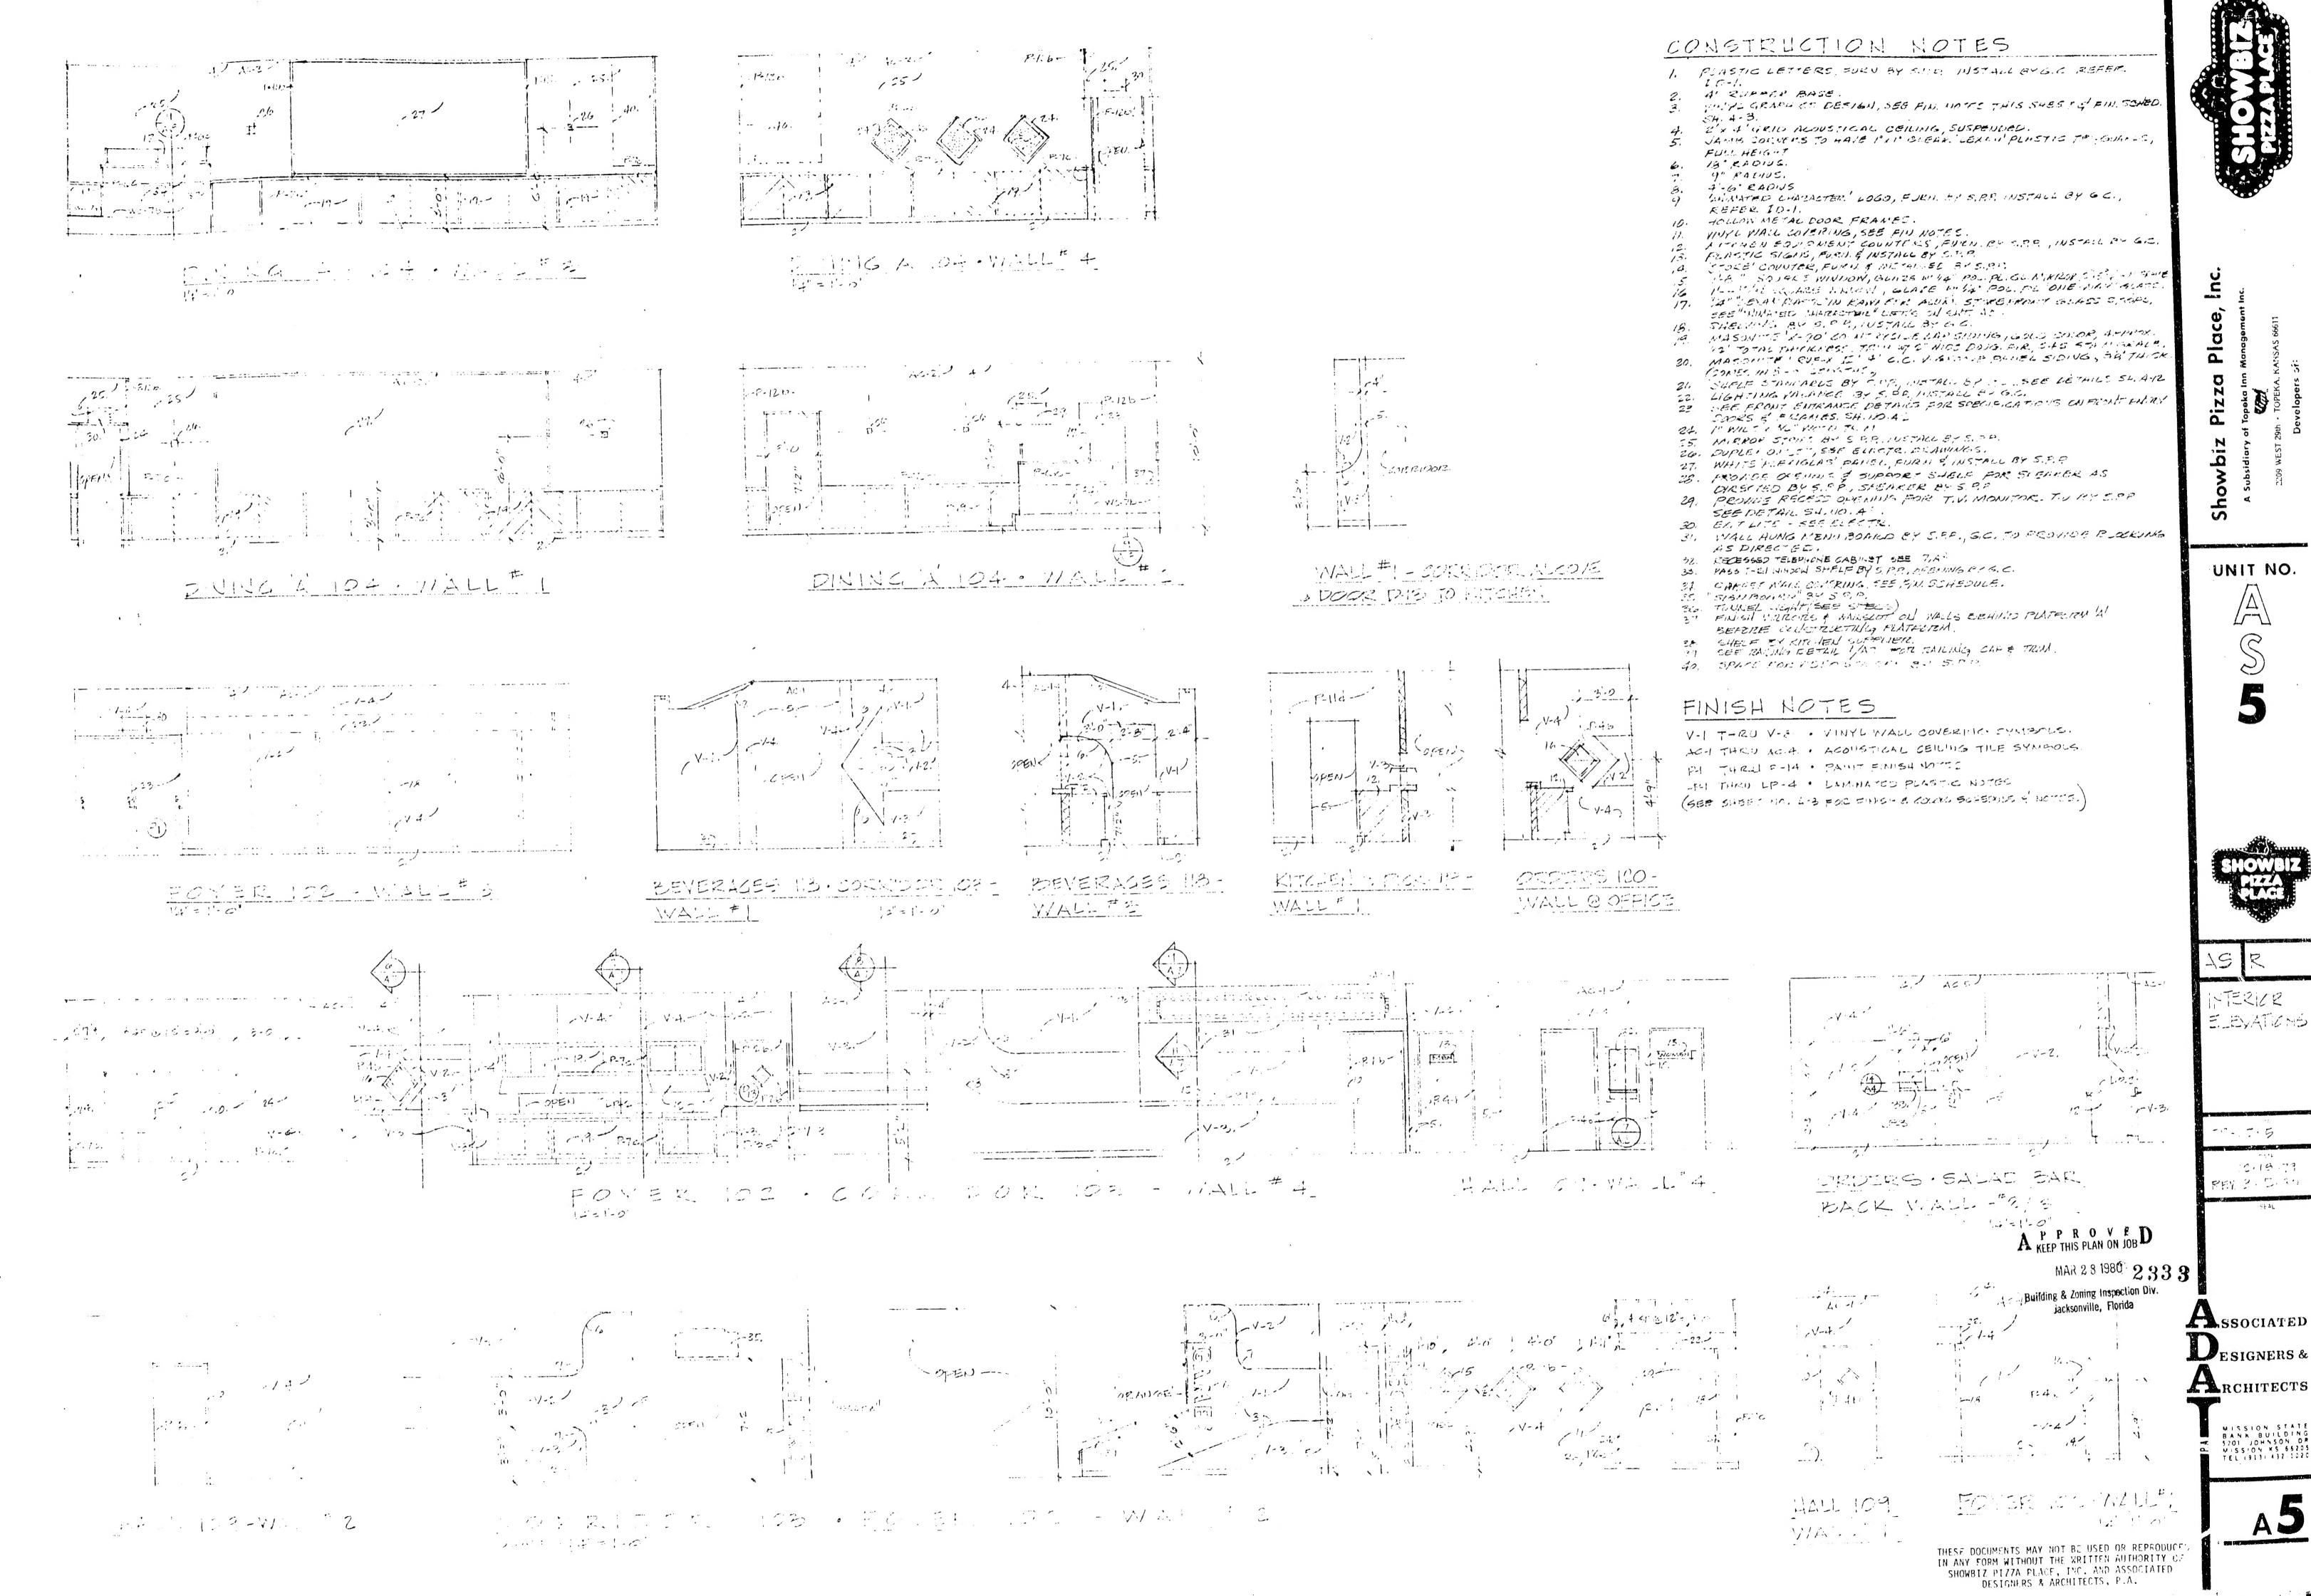

UNIT NO.

ASSOCIATED ESIGNERS &

MISSION STATE BANK BUILDING 5701 JOHNSON DR MISSION KS 65205 TEL 19131 432-1020

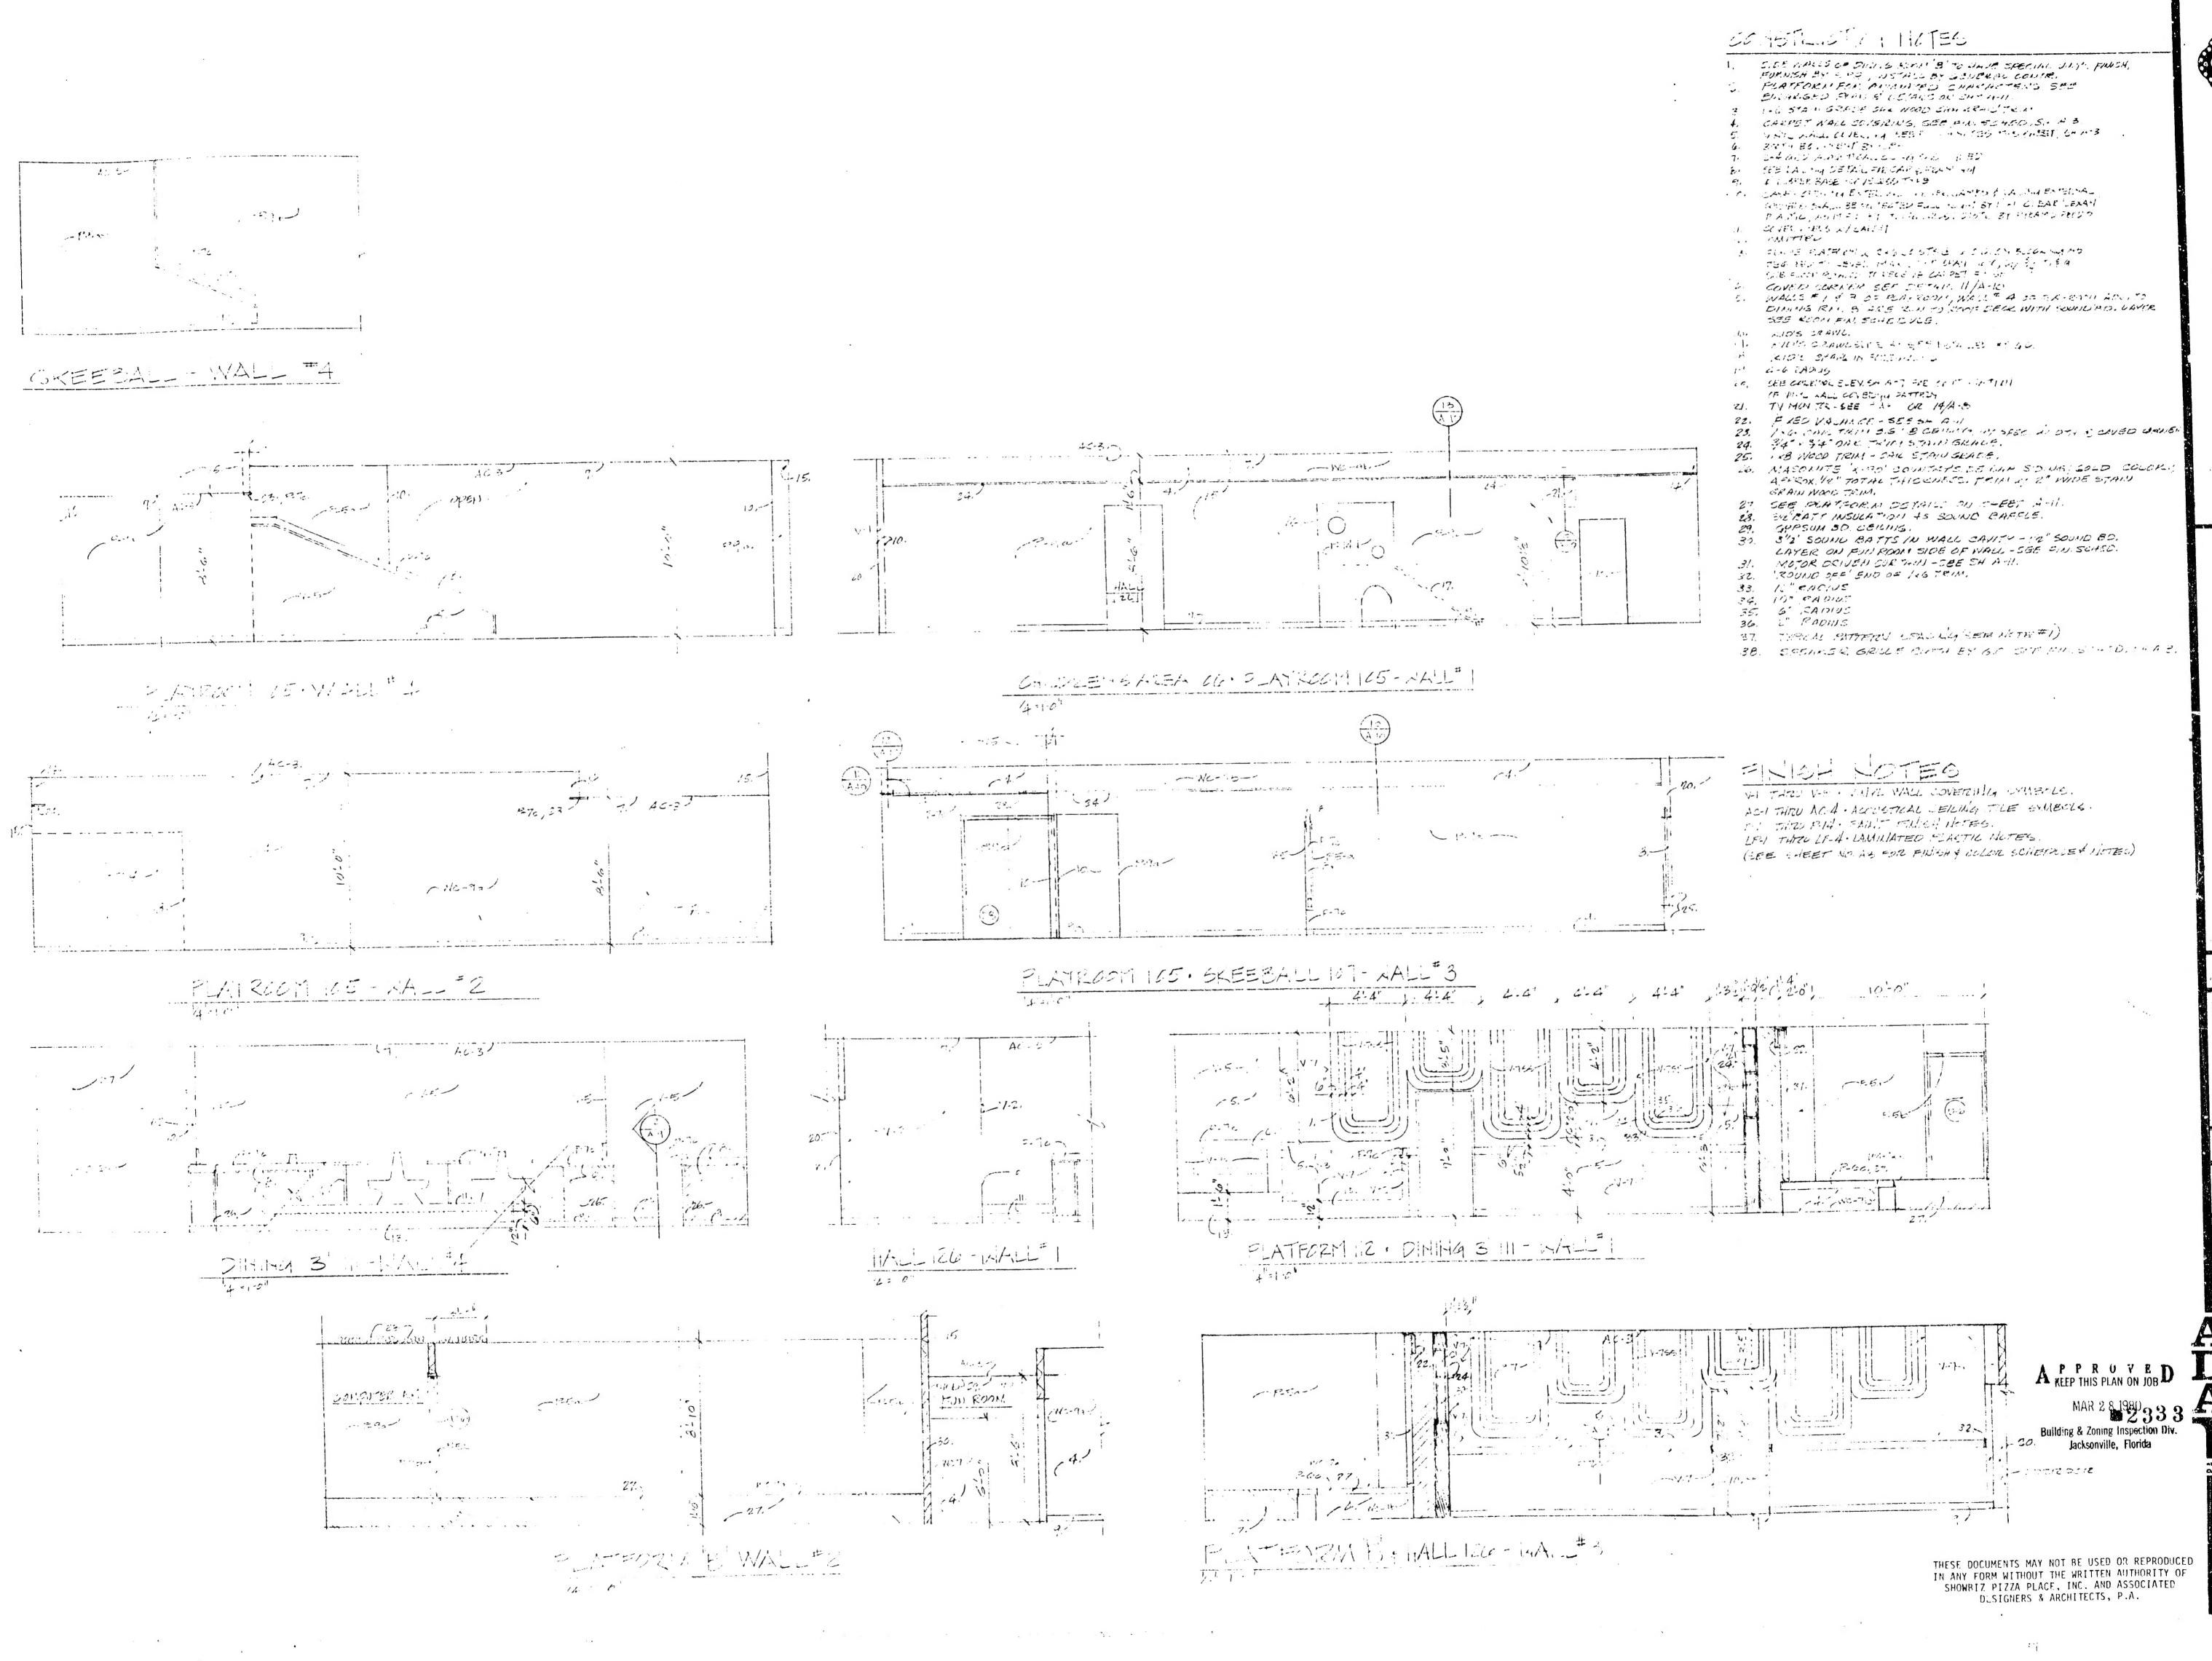

0.


UNIT NO.


ELEVATIONS FDINING B" & PLAYR'M.


12.18.77

SSCCIATED

MISSION STATE
BANK BUILDING
5701 JOHNSON DR
MISSION KS 66205
TEL (913) 432 1020

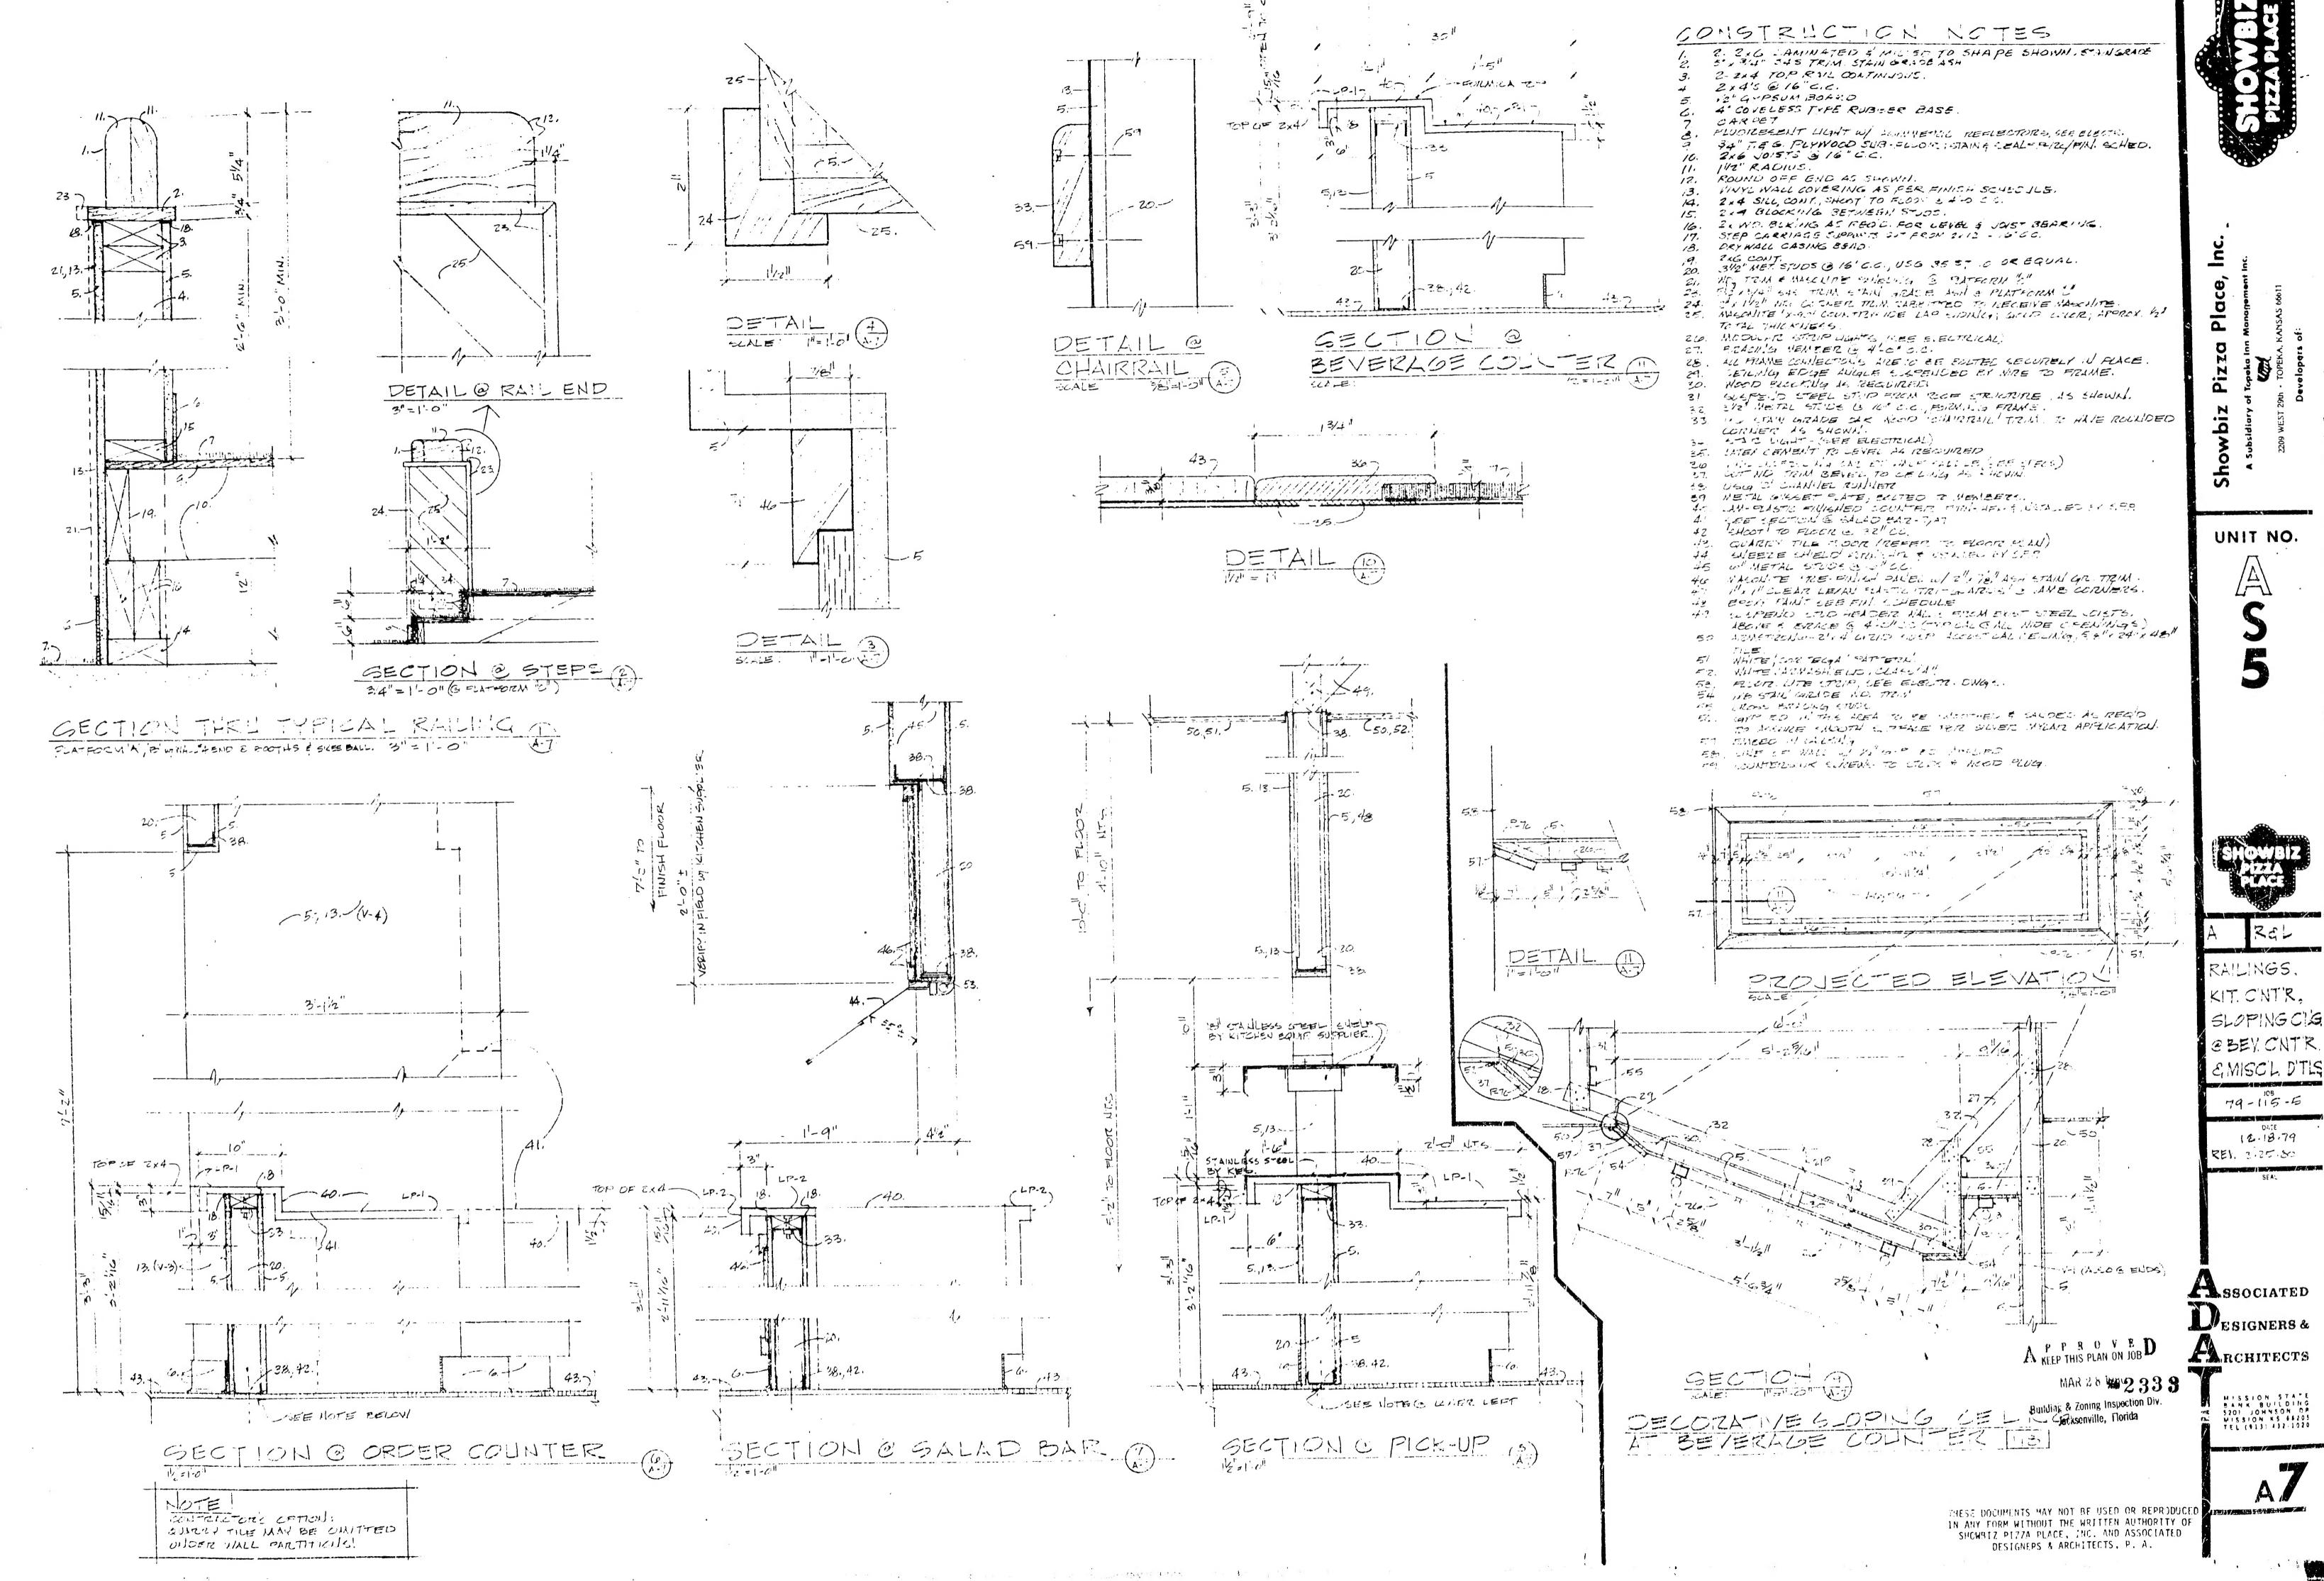

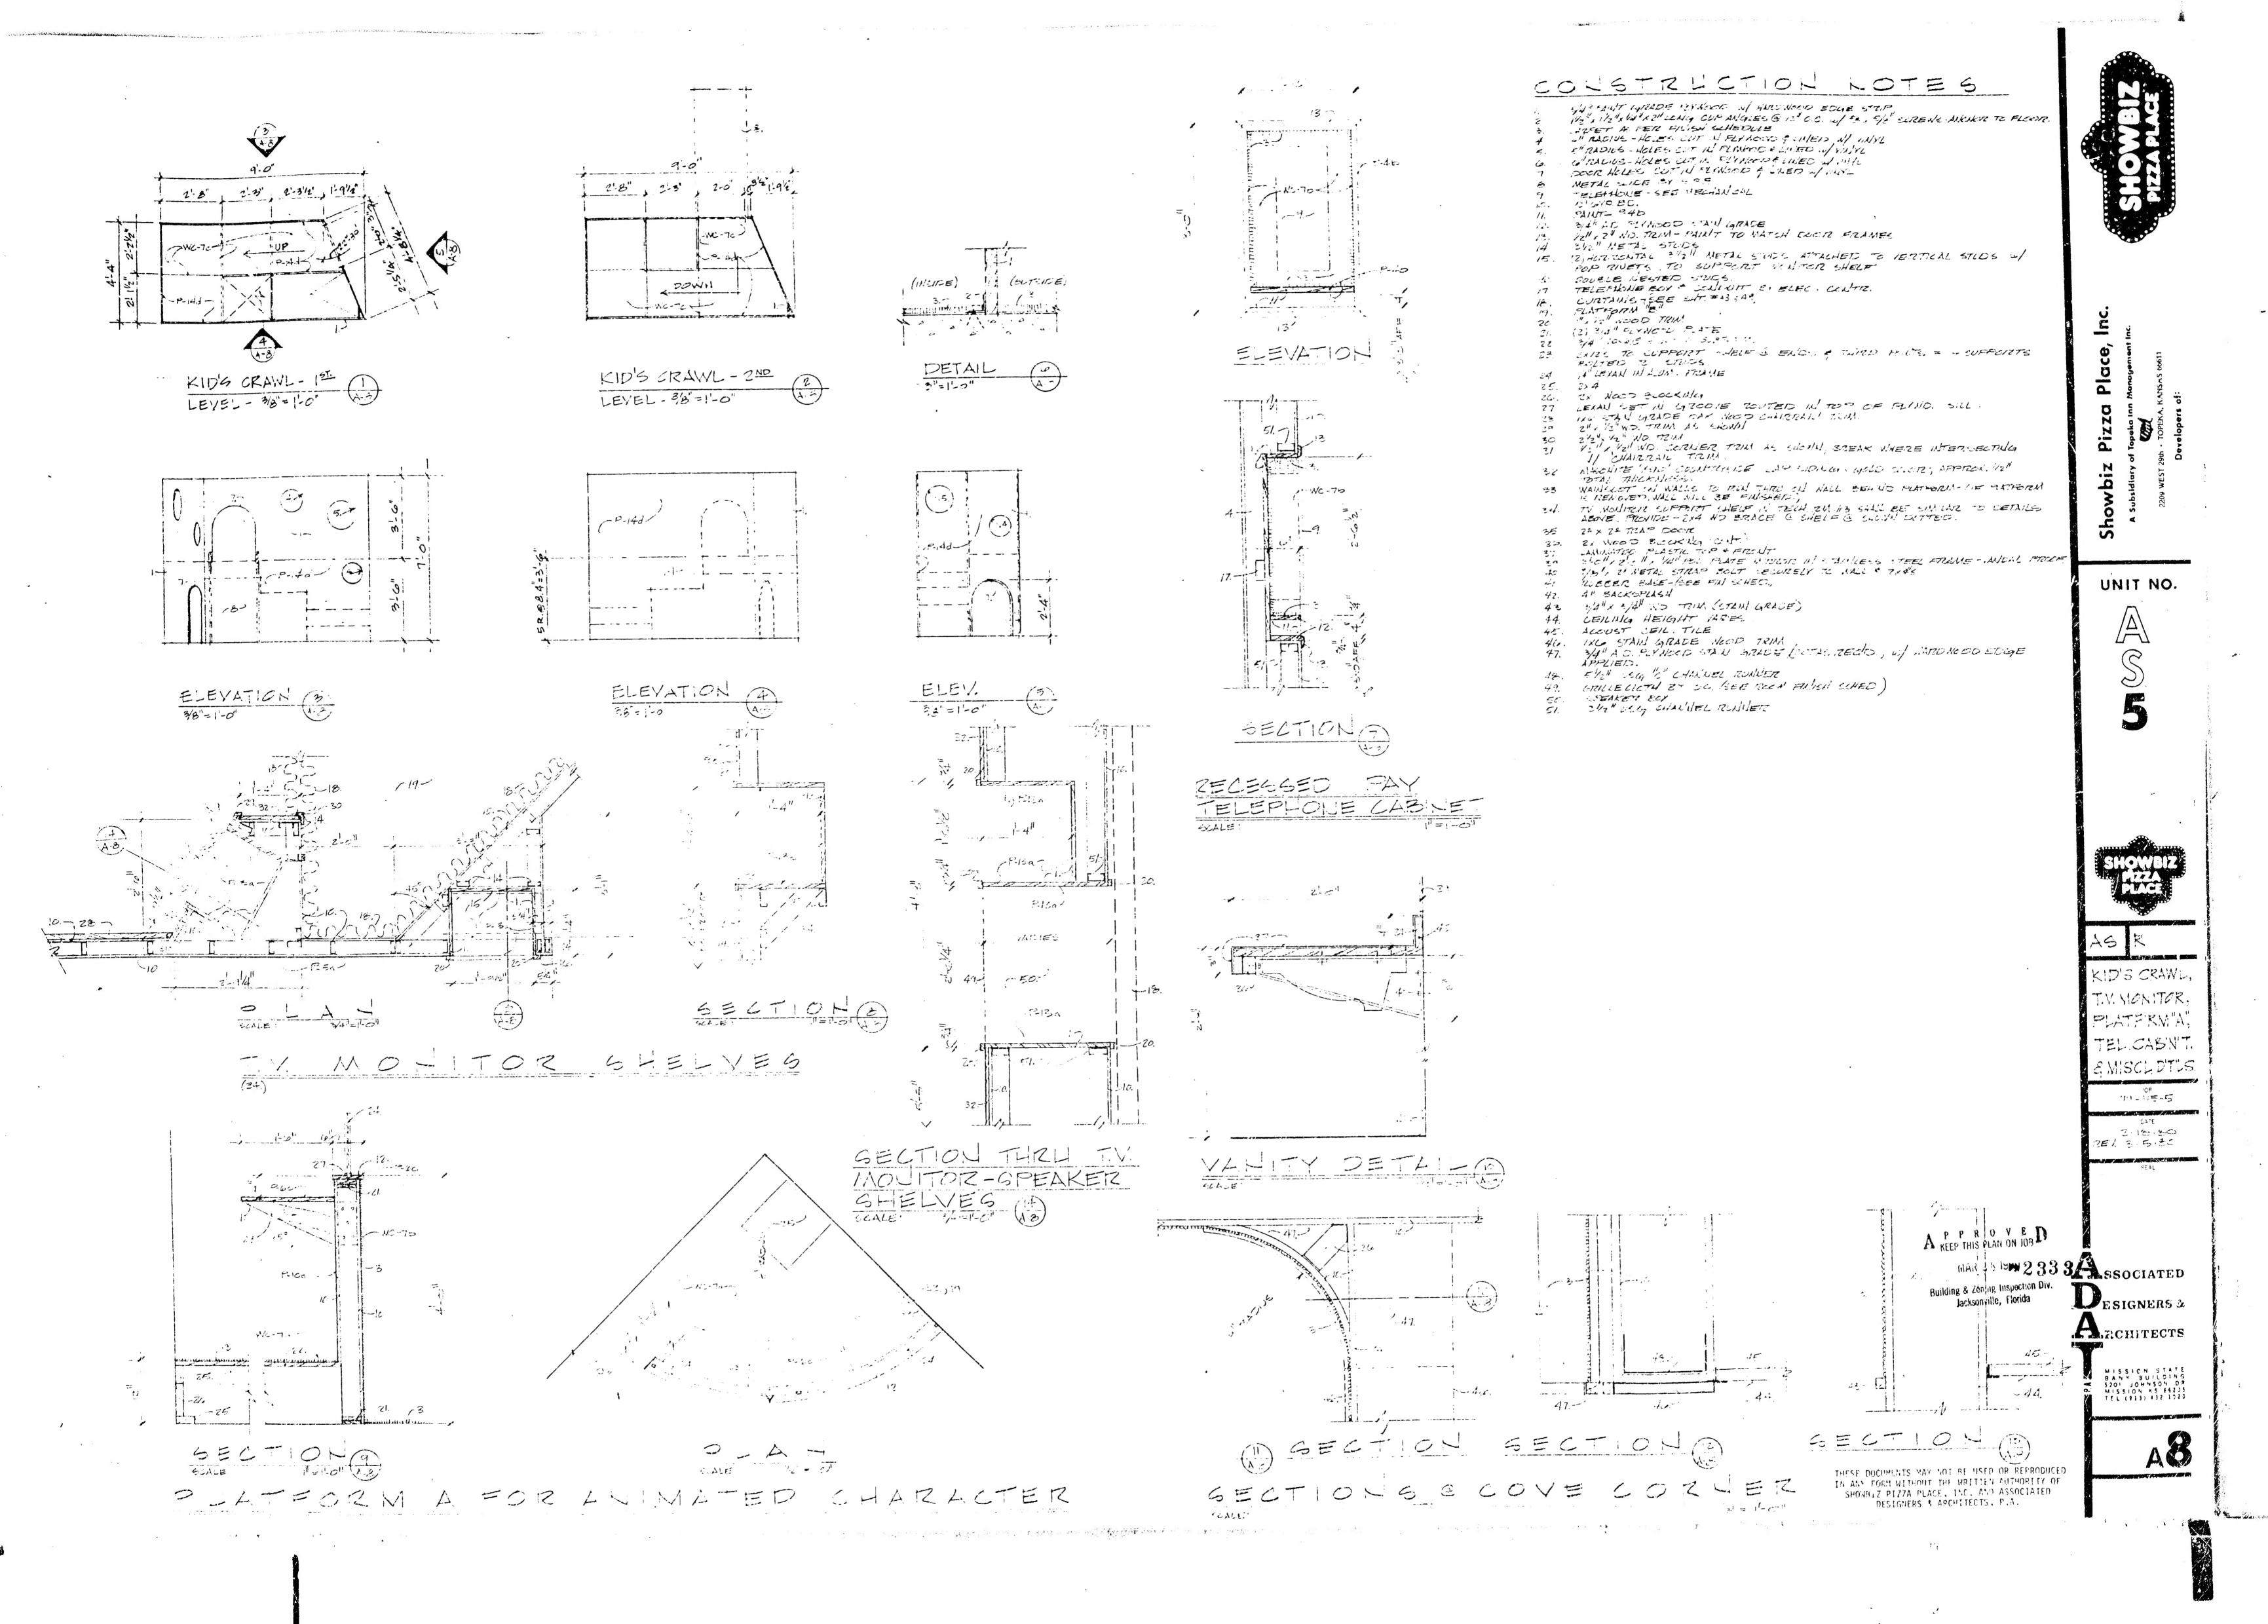

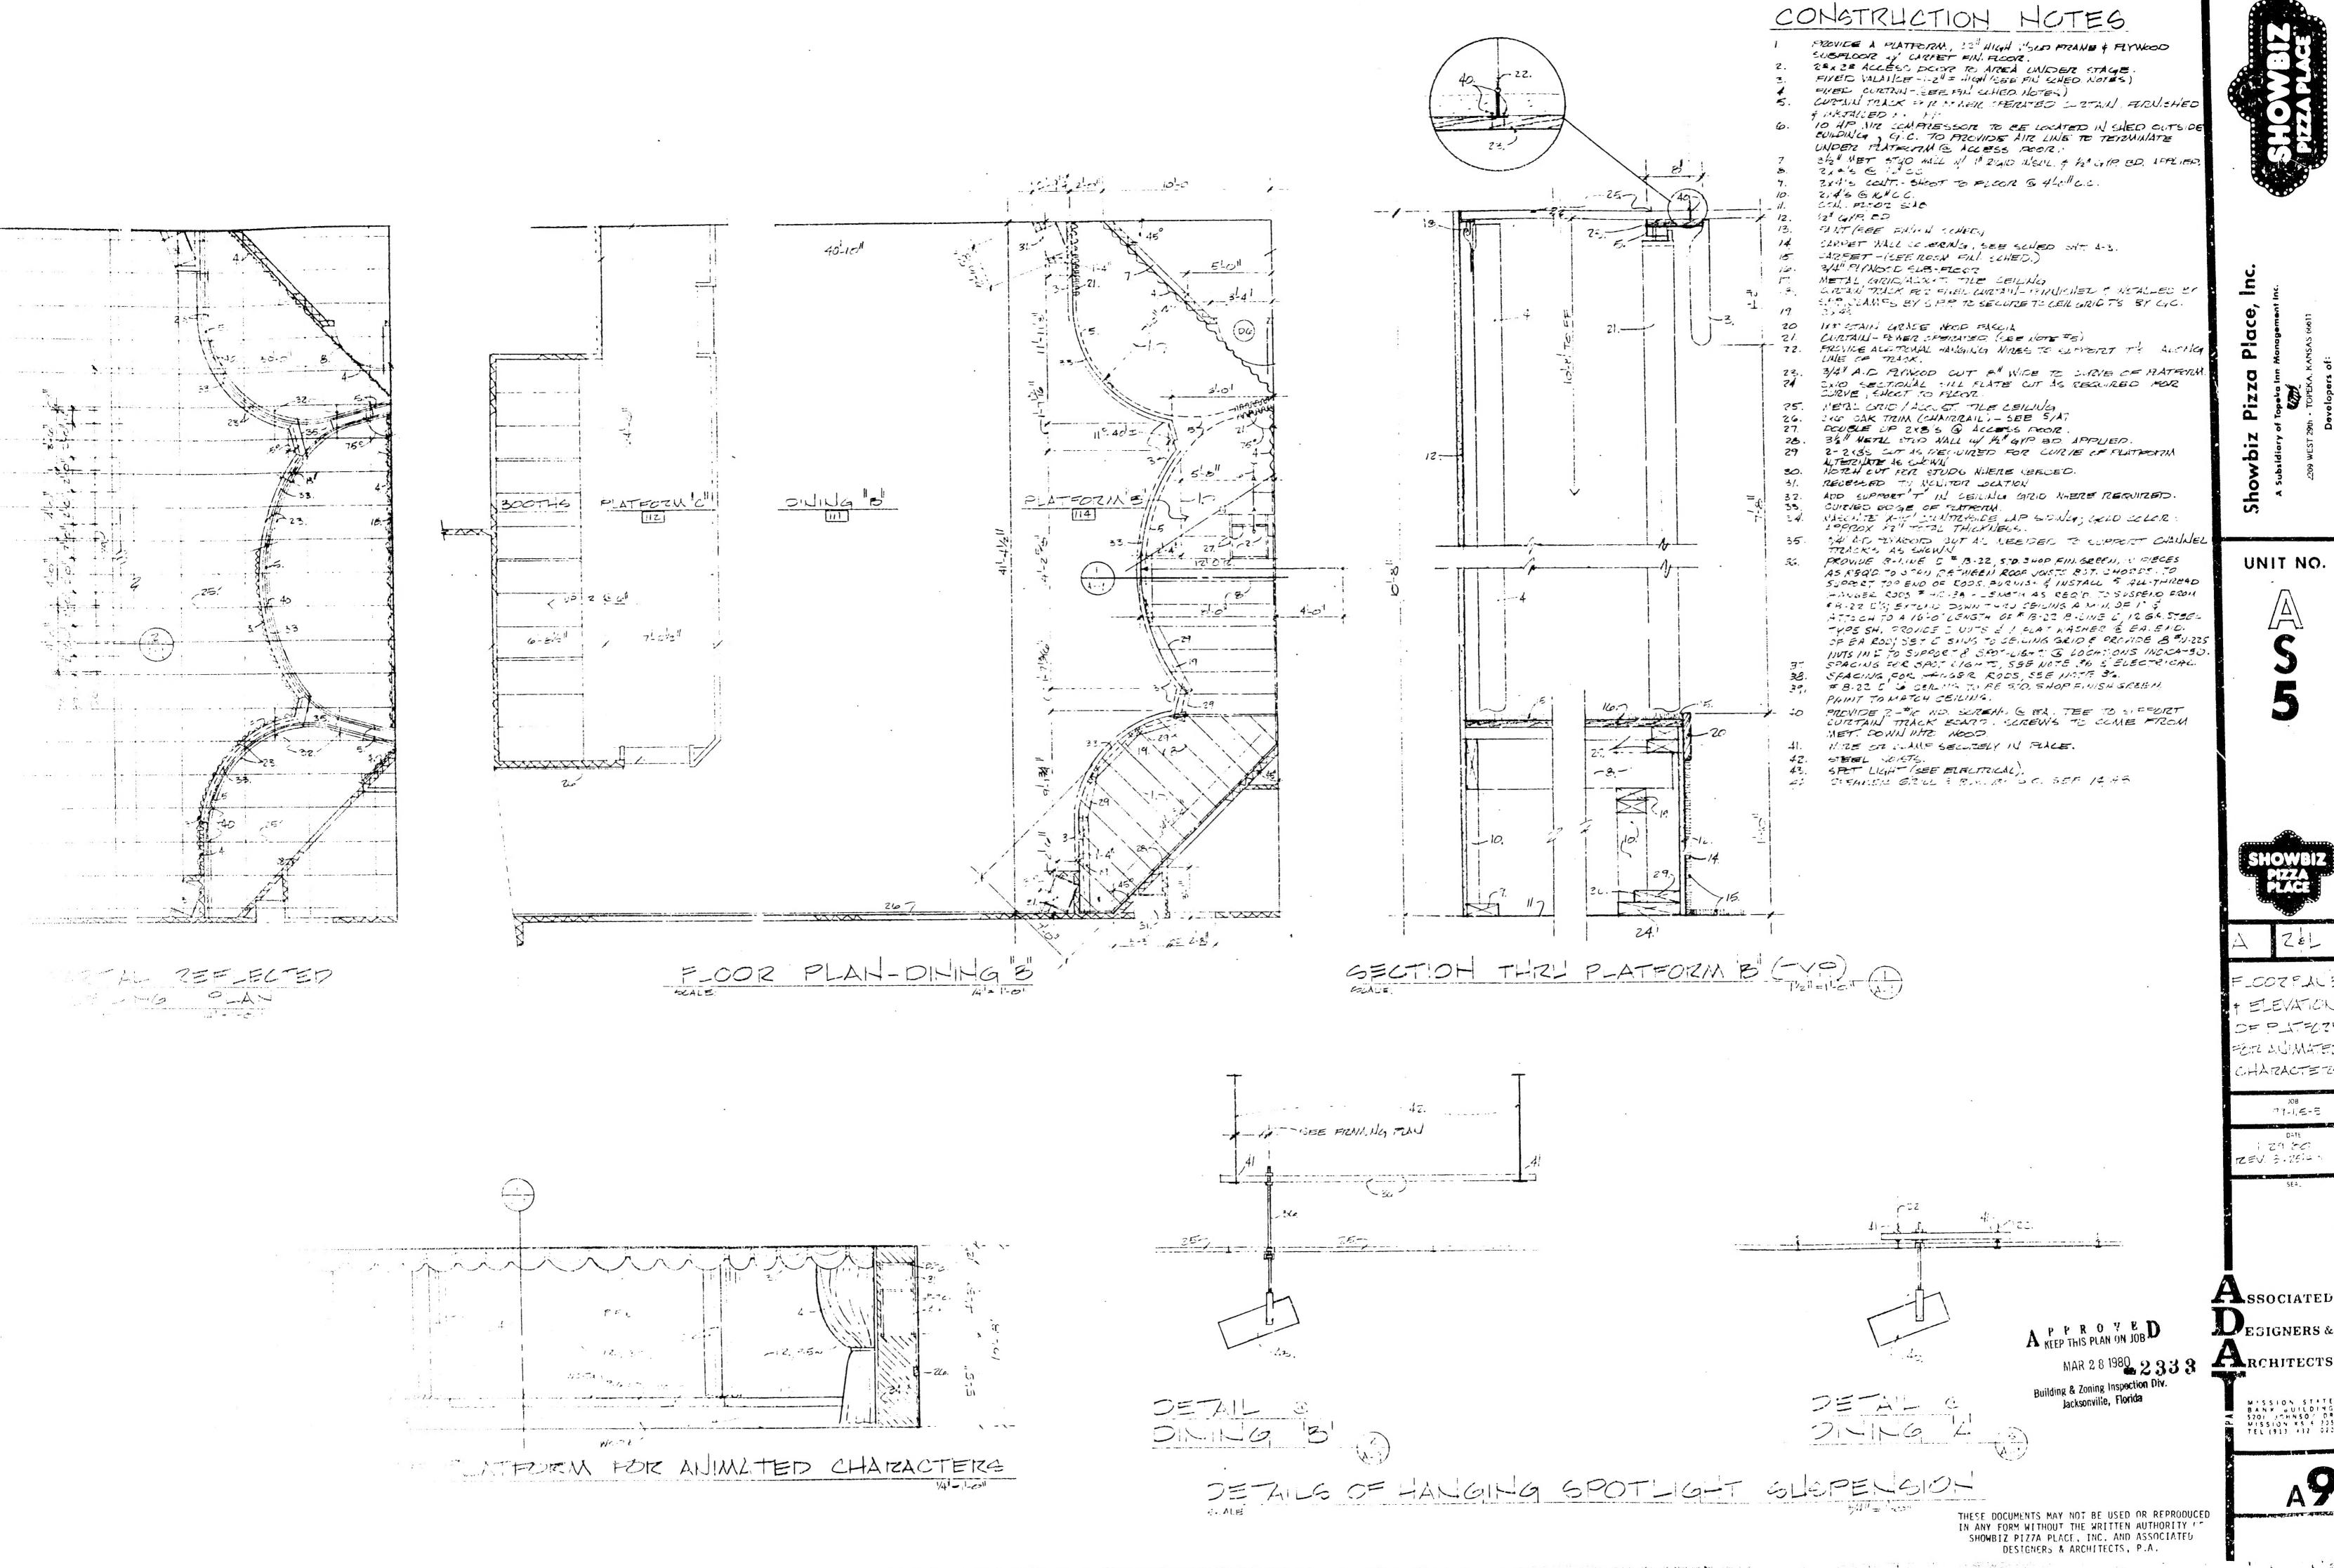

LOOZFALB ELEVATION OFPLITERN FER ALIMATED CHARACTETES

10B DATE 1 Z9 EC

ZEV. 3.2514 1

SSOCIATED Designers &

MISSION STATE BANK GUILDING 5201 JOHNSO/ DR MISSION KS 6 205 TEL (911, 432 020